



SIDE ELEVATION

left side, scale 1:75, full 100'-0" | first-floor room windows + ground clerestory + 3 shaft jali screens | right side handed

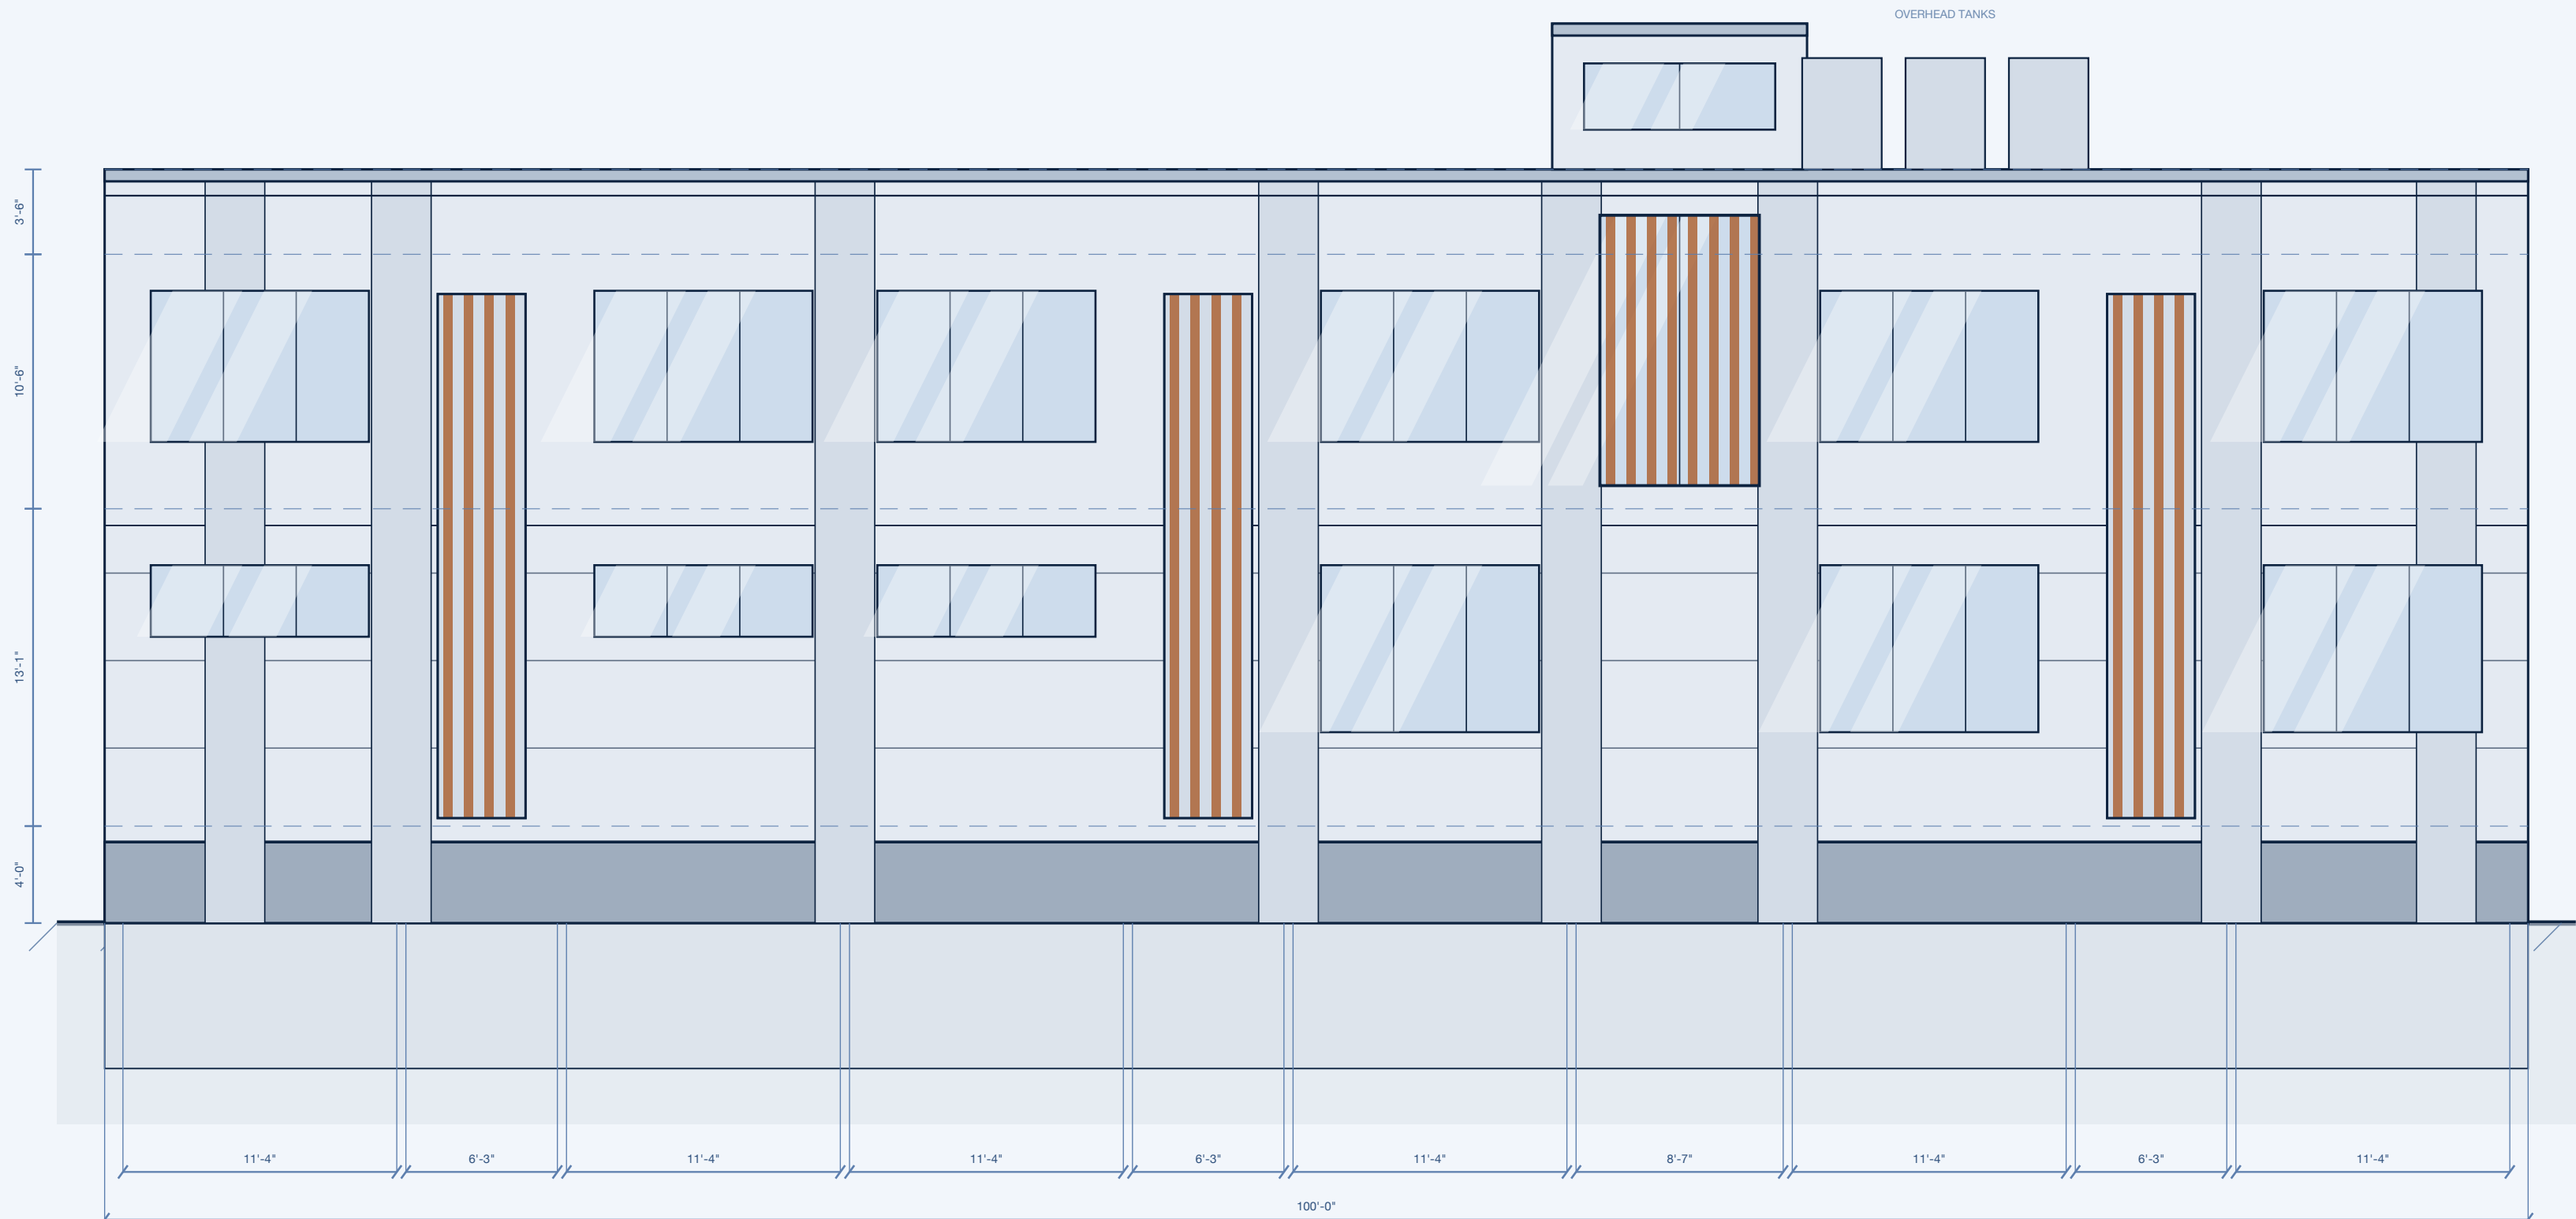


REAR ELEVATION

on the rear boundary, no setback

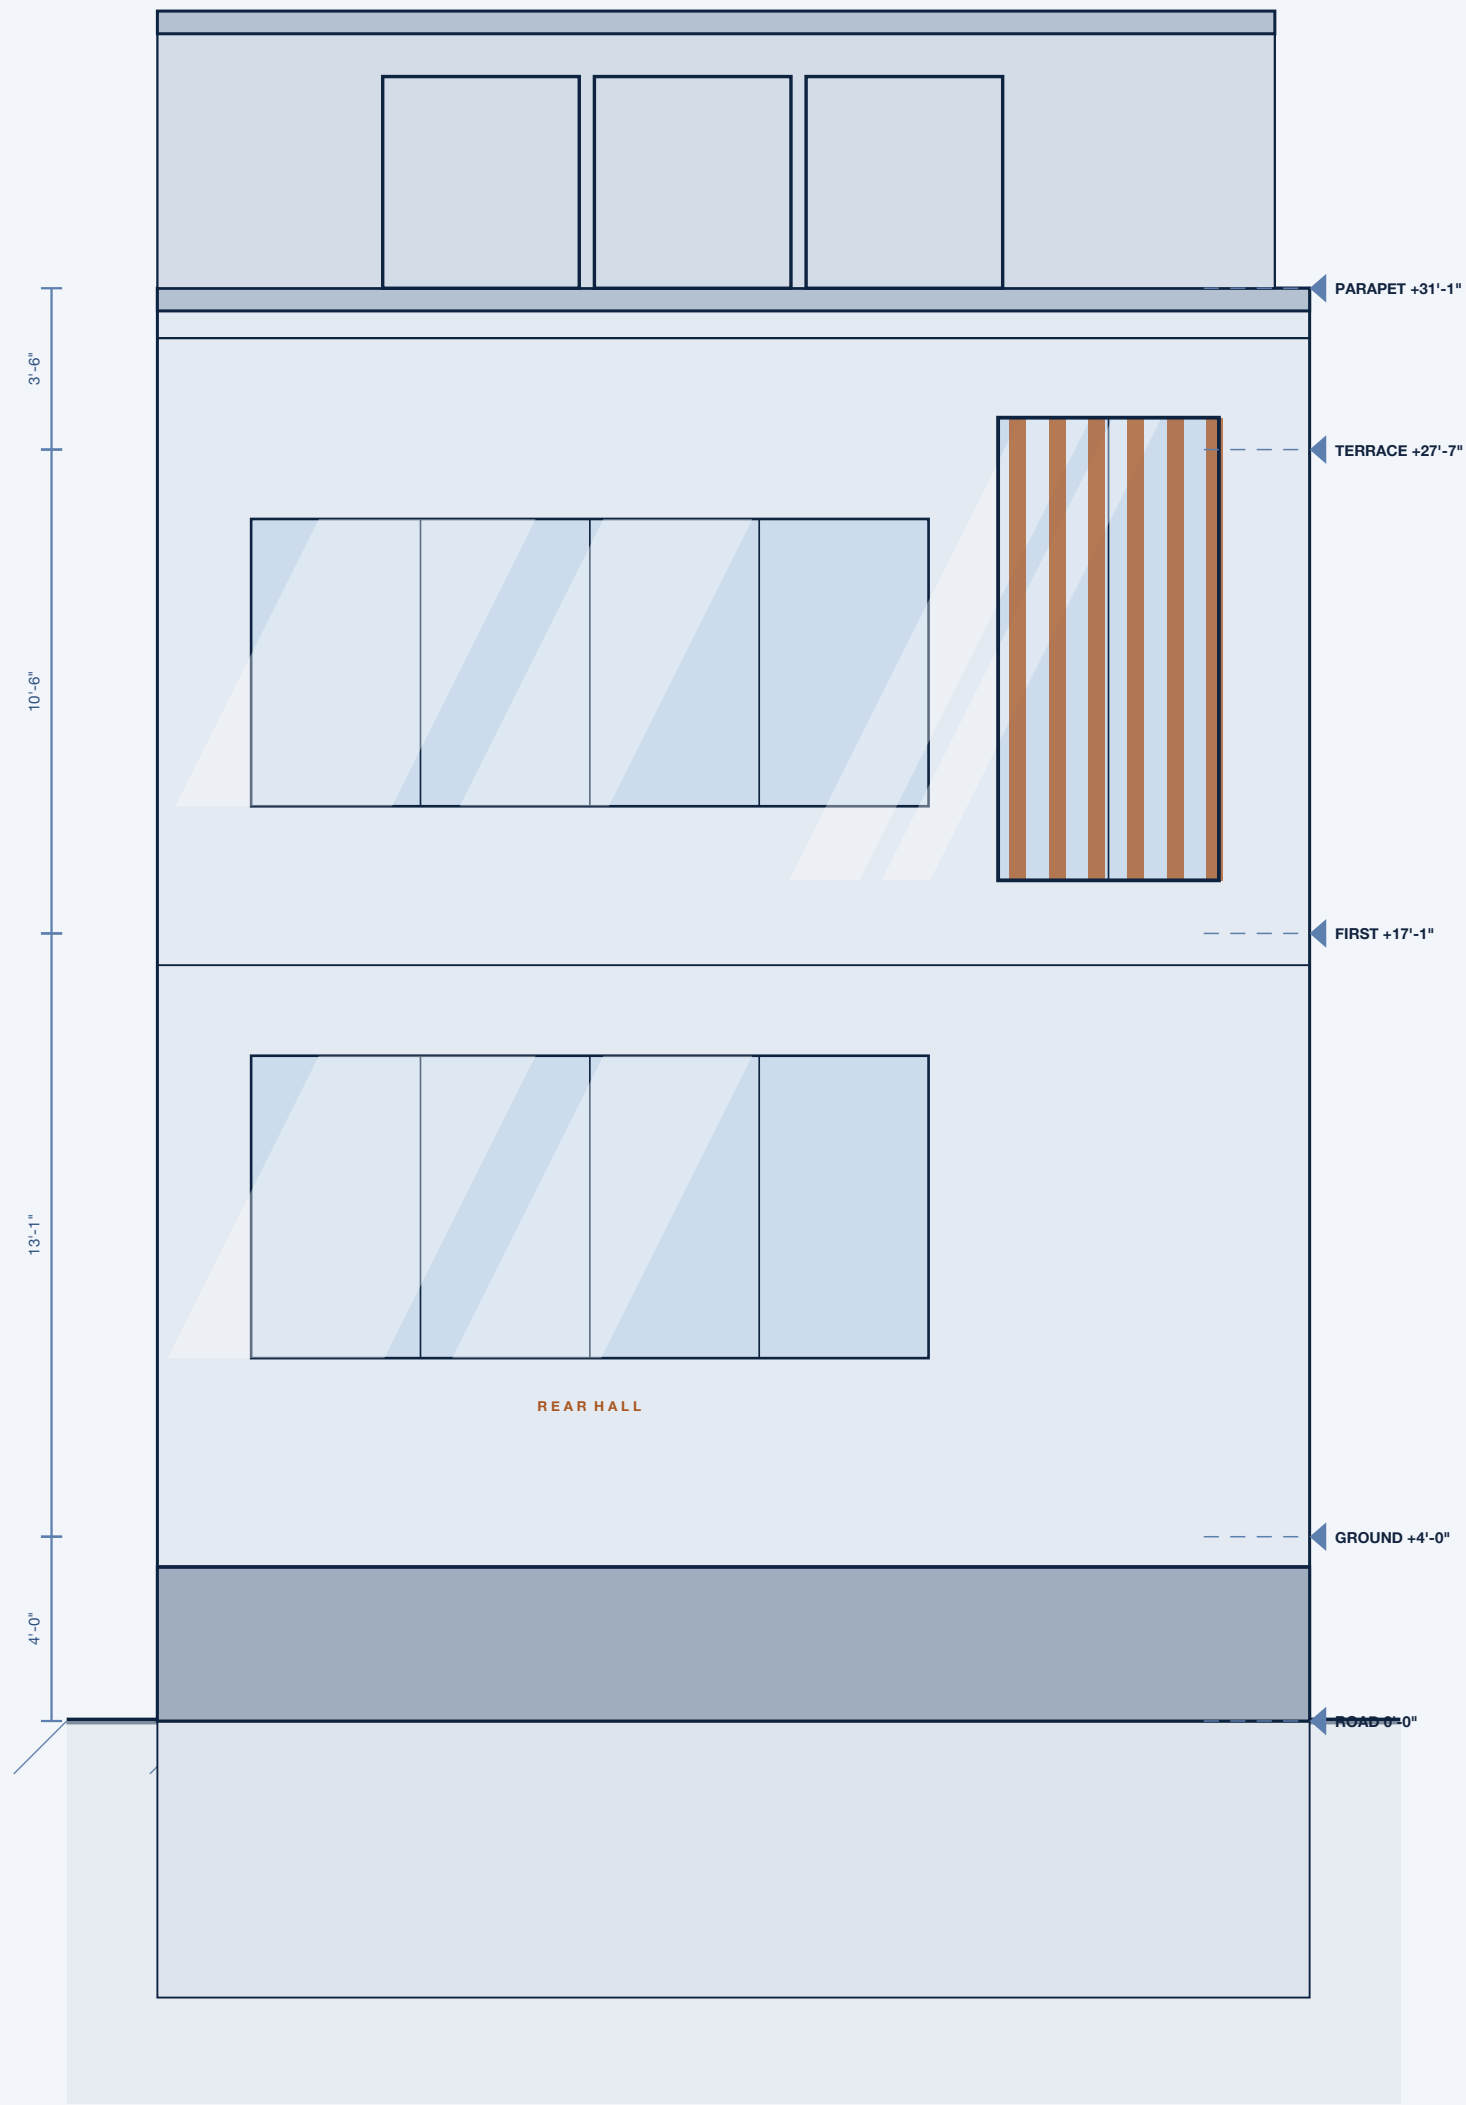

FRONT ELEVATION

from the main road

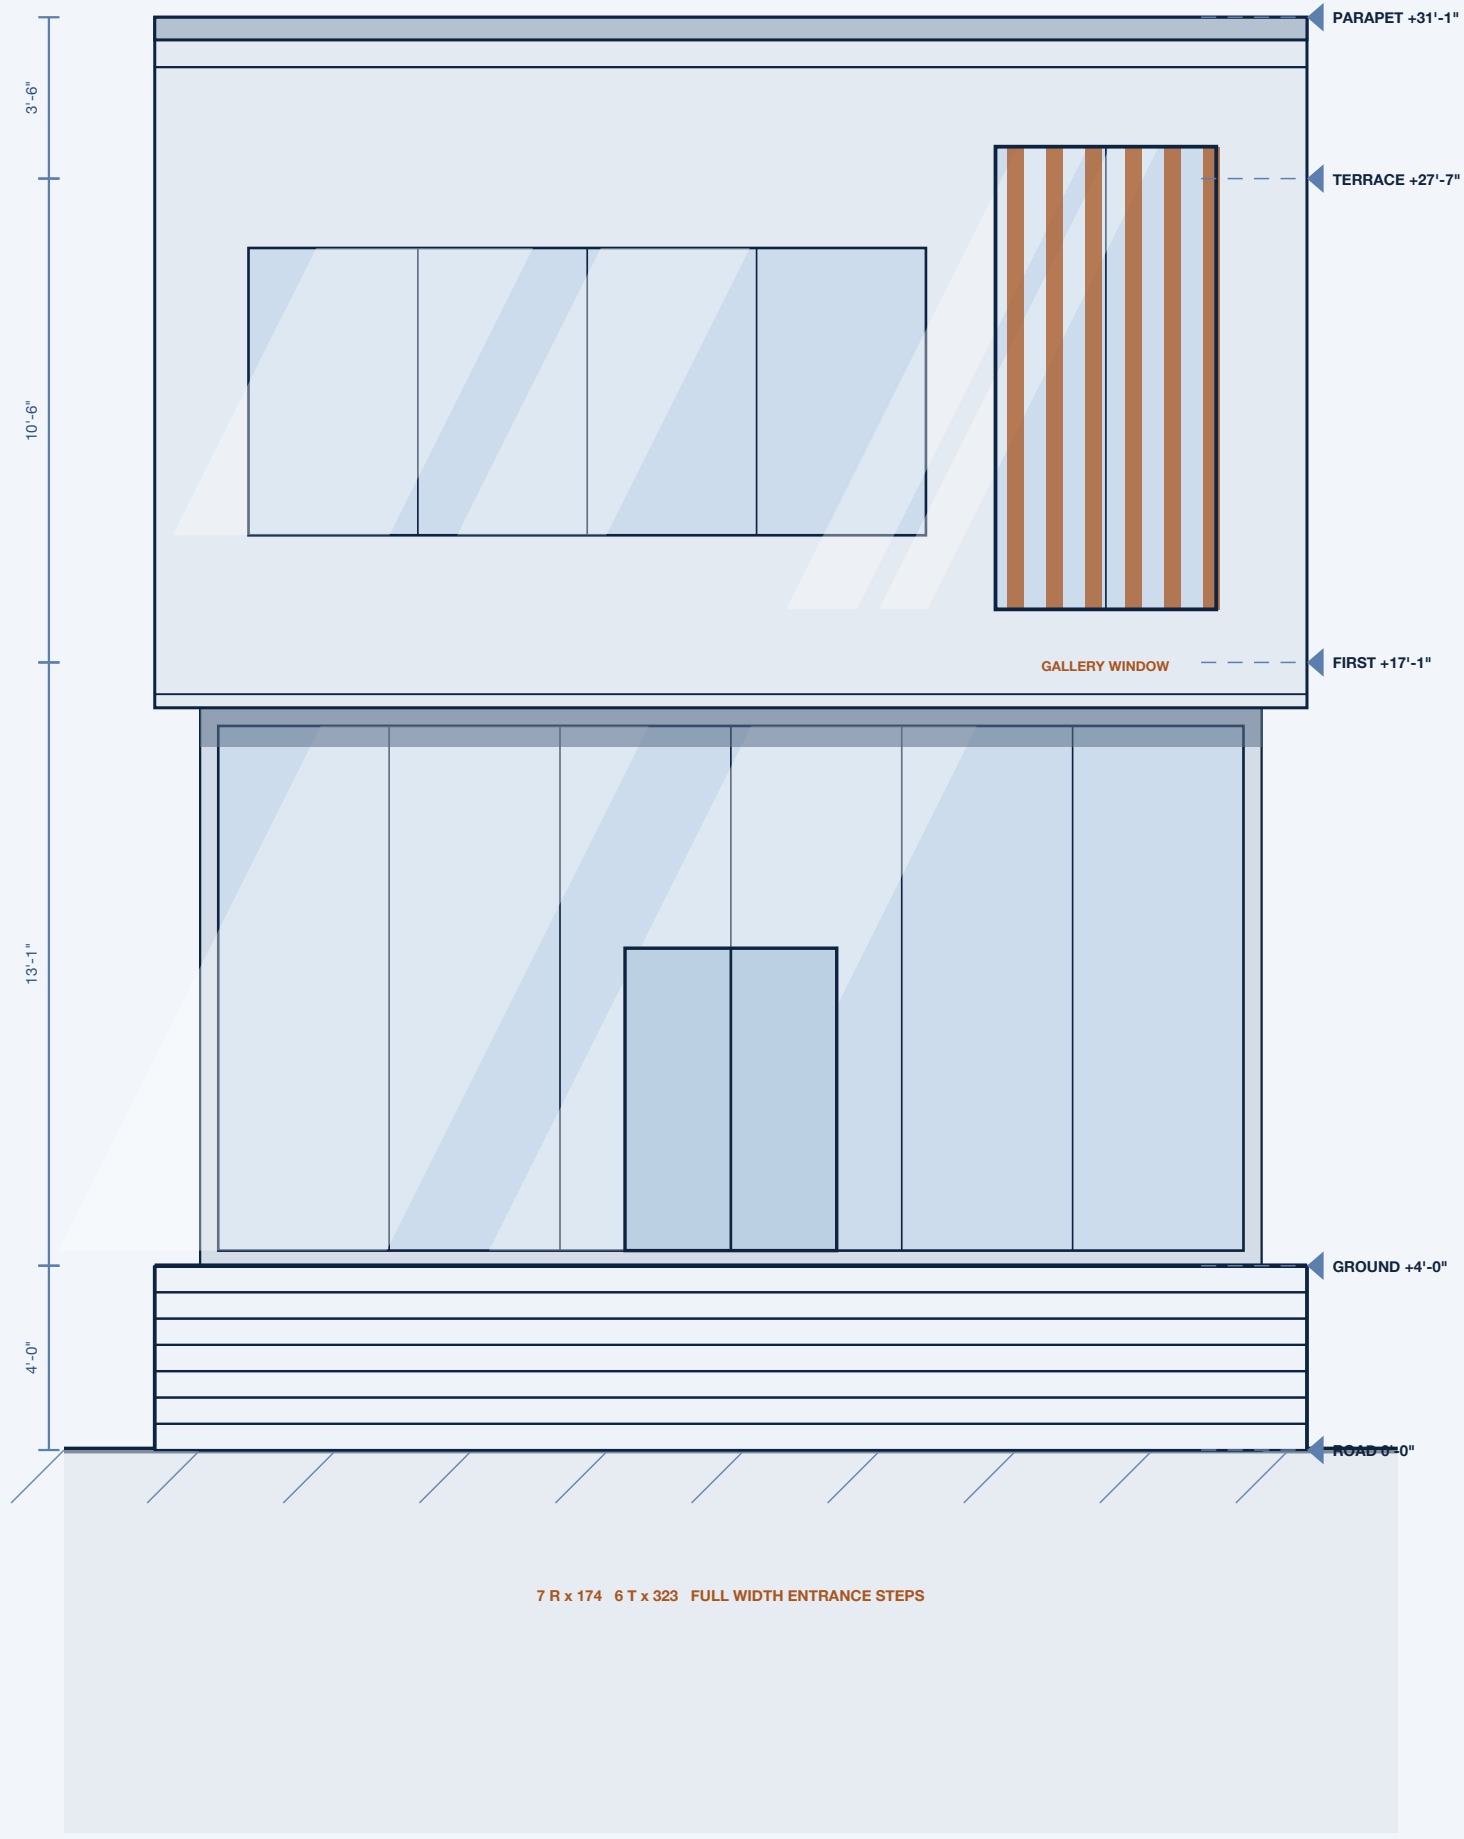

FINISHES

- 1 Textured off-white plaster on 230 wall, flush columns behind
- 2 Dark grey granite plinth, 3'-4" high, flush with the road edge
- 3 Clear double glazing, black anodised aluminium, 50 mm sightline
- 4 Bronze anodised jali screen, 110 x 40 blades at 260 c/c
- 5 Precast coping with a 60 mm drip, 12 mm shadow groove under
- 6 Recessed reveal, 40 mm deep, on every column line
- 7 GRC jali cover over all 3 shafts at terrace level

ELEVATIONS - FRONT, SIDE AND REAR

1:50 on A1 | all levels to road datum 0'-0"

HEIGHT
COMPOSITION
OPENINGS
SCALE

31'-1" to parapet | 37'-1" to the stair head room
solid plinth, recessed glazed hall, plastered box over, jali screen
first-floor room windows, ground-floor clerestory, 3 shaft jali screens on the side
front and rear 1:50 | side 1:75 | feet-inches, mm internally

DRG No. A-03

REV A | 09 AUG 2026

PRELIMINARY - NOT FOR CONSTRUCTION

Sheet 5 of 5