


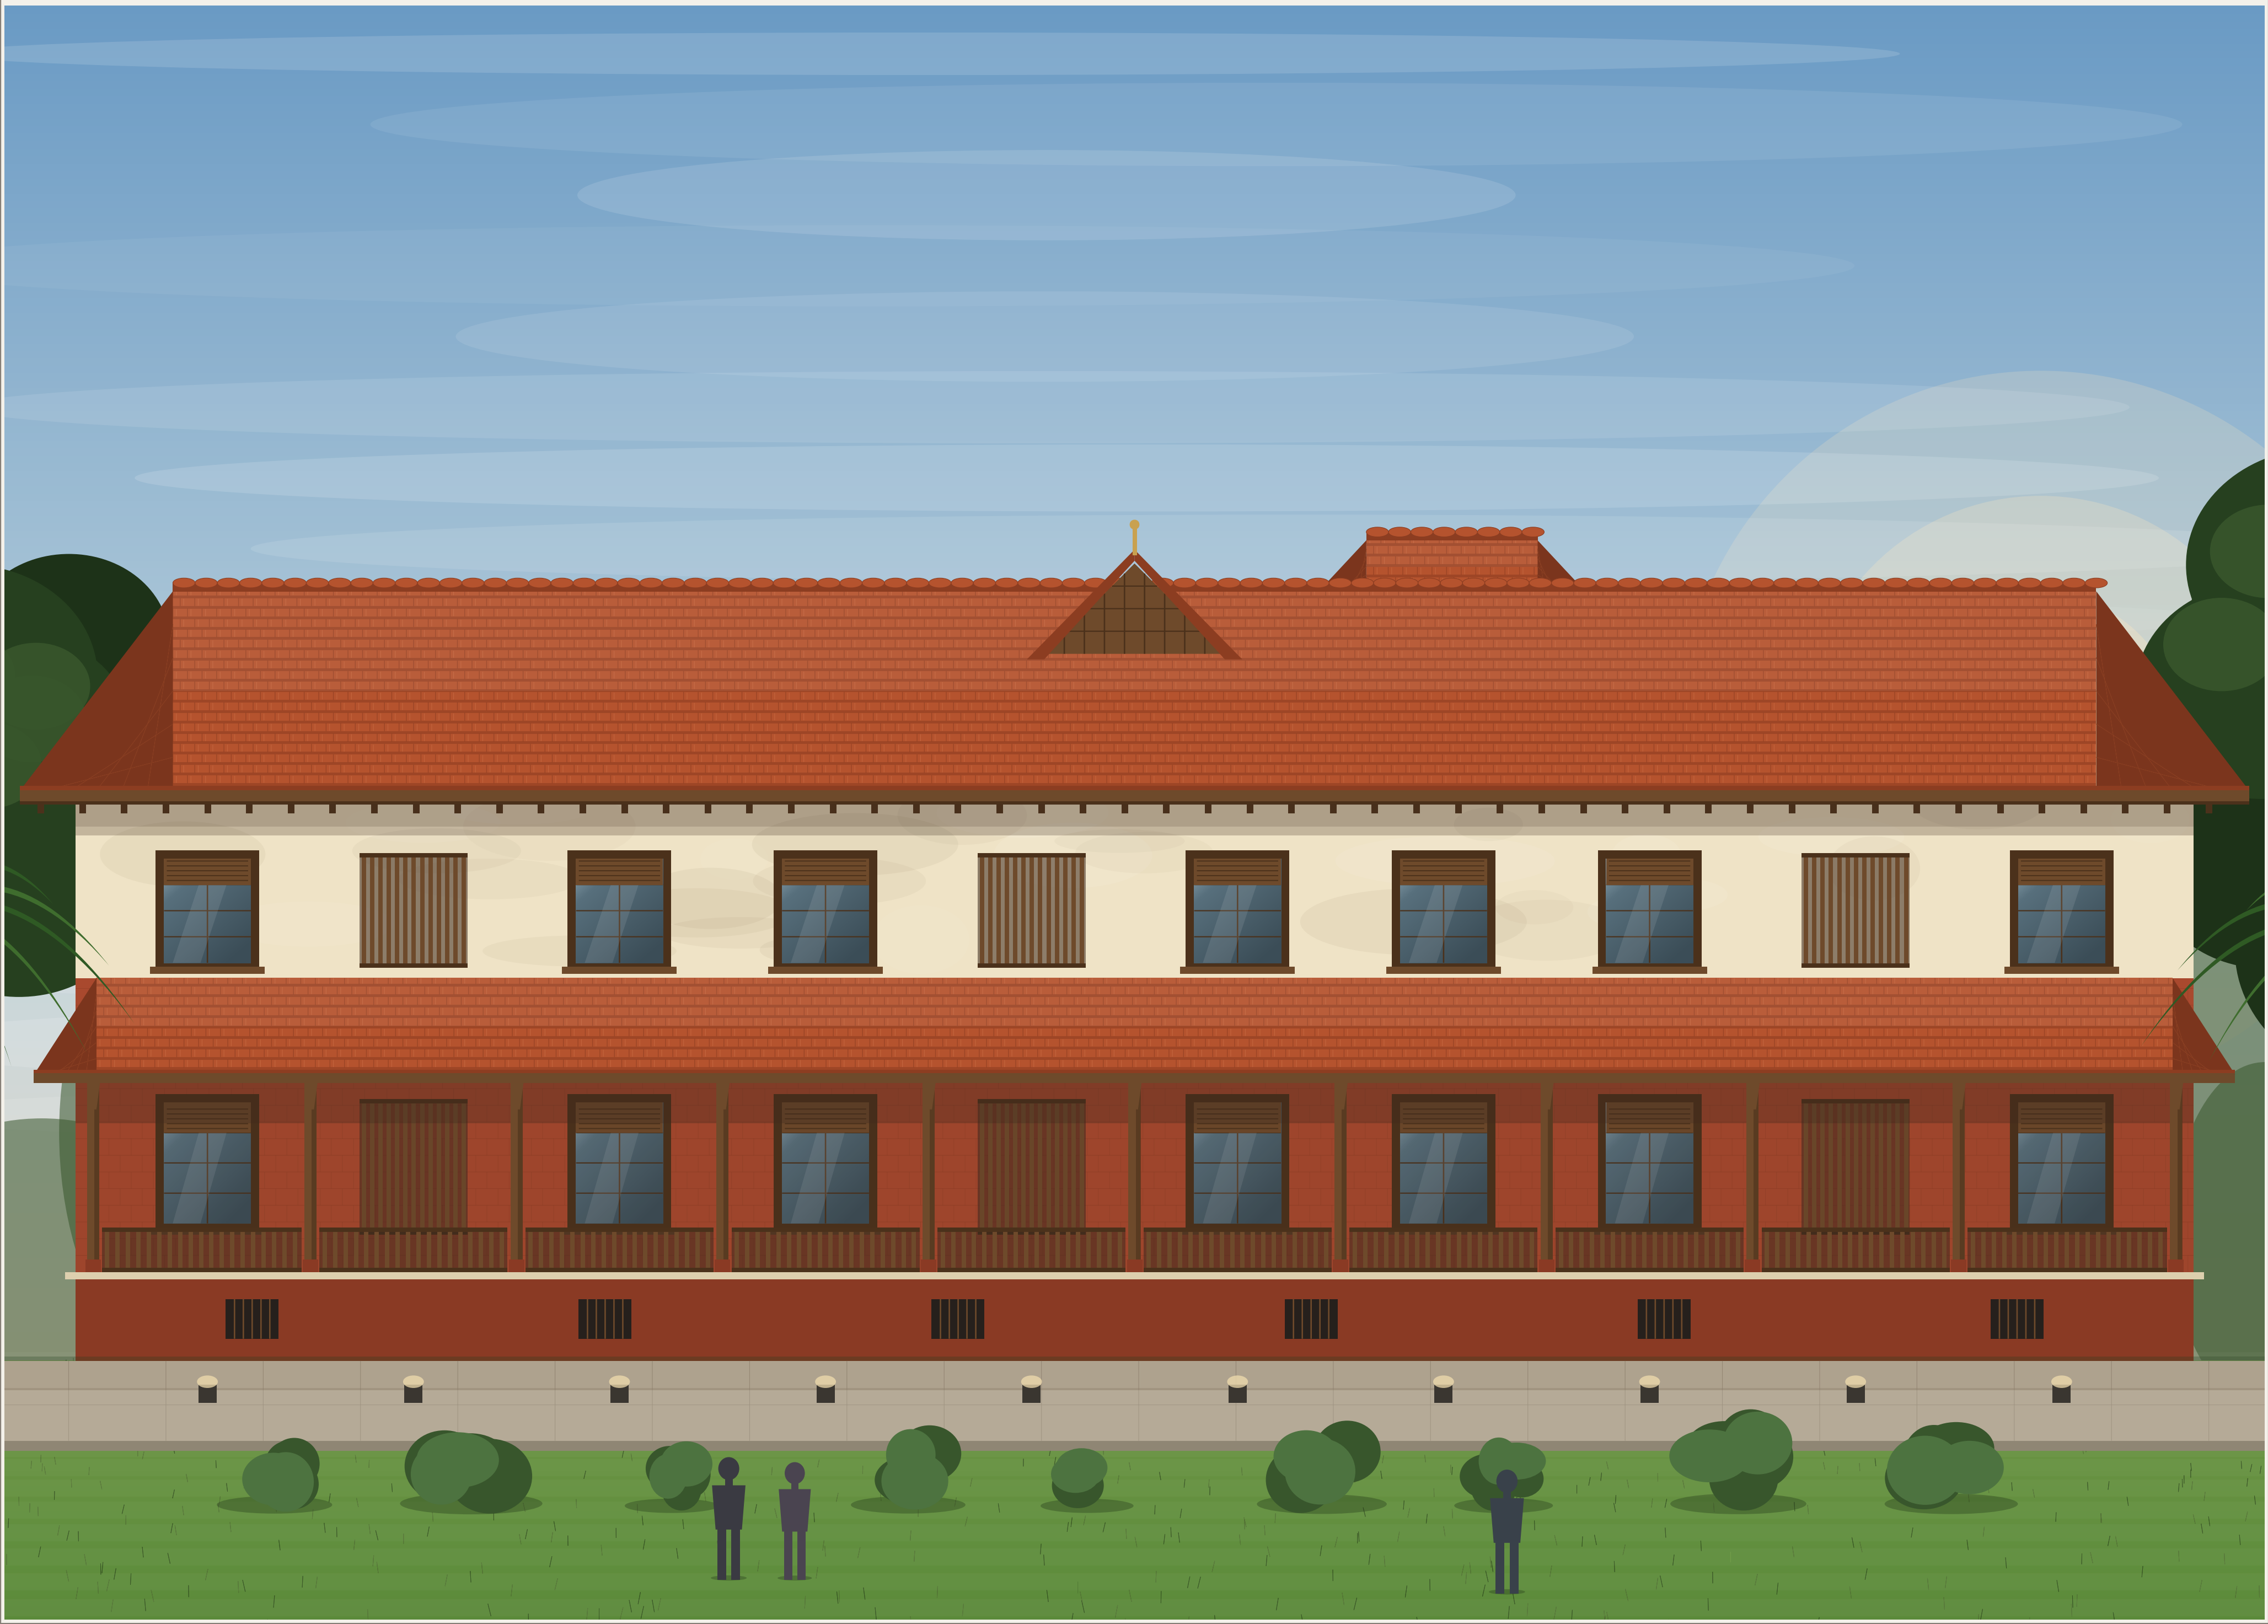

SIDE ELEVATION - THE LAWN FACE

1:60 on A1 | same ten bays and levels as A-08 | shaft bays 2, 5 and 9 as timber kazhukol screens | full-length verandah, hipped tile roofs



FRONT ELEVATION

1:60 | from the main road | gabled porch with a mukhappu screen

THE MOVES

1 THE IDEA

A Kerala backwater-resort look: a deep hipped clay-tile roof over the upper floor, a full-length timber verandah along the lawn with its own tiled roof, laterite-red walls below and cream above, carved timber gable screens (mukhappu) and coconut palms. It reads 'resort' at once.

2 SAME BONES

Levels, the ten-bay grid, the 4'-11" openings and the three walled shaft bays are exactly as A-08. The flat RCC terrace stays for tanks and the stair head: the big roof is a sloping skirt on a steel frame around it.

3 WHERE IT SAVES MONEY

Laterite-red plaster scored into blocks, not real laterite. Posts, struts and battens are WPC or treated sal. Tiles are standard Mangalore on a light steel frame. No cast ornament: the timber does the work.

4 WHAT IT NEEDS


Mangalore tiles on steel: main roof skirt + verandah roof + porch
11 verandah posts with laterite bases, timber struts and fascia
timber-frame windows with loured top lights, 14 on the lawn face
kazhukol battens screens: 6 shaft panels + verandah railing
2 mukhappu gable screens, coconut palms in the lawn

5 COLOURS

Laterite red below, cream above, terracotta tile, dark teak timber, green palms. The verandah shade does the rest.

BAY SETTING OUT

FACADE - ten equal bays of 10'-0", symmetric

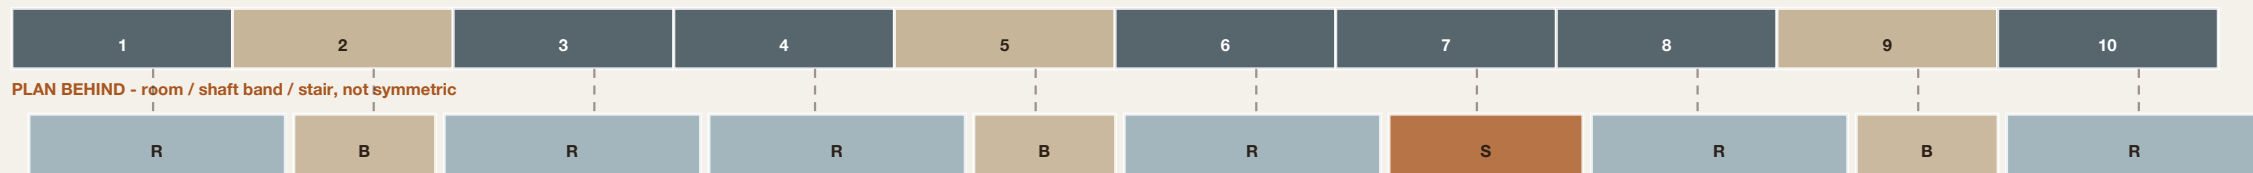

PLAN BEHIND - room / shaft band / stair, not symmetric

Worst bay centre is 1'-0" off the centre of the room, band or stair behind it.
An 11'-4" room easily takes that, so no window lands on a cross wall.

KERALA TROPICAL ELEVATION STUDY

rendered side and front elevations | 1:60 on A1 | levels as the working drawing | option to A-08 Mughal

REFERENCE
OPENINGS
HEIGHTS
MATERIALS
NOTE

Kerala resort: hipped clay-tile roofs, timber verandah, laterite, mukhappu, palms
10 bays x 10'-0" | 14 glazed, 6 kazhukol screens | timber-frame windows with loured top lights
plinth +4'-0" | verandah eave +13'-6" | first +17'-1" | main eave +26'-11" | ridge approx. +36'-4"
laterite-red and cream plaster, Mangalore tiles on steel, WPC/sal posts and battens, timber-frame windows
a render, not a working drawing. Setting-out is on A-01 to A-03.

DRG No. A-14

REV A | 02 OCT 2026

DESIGN STUDY - NOT FOR CONSTRUCTION
Render. Companion to the working set A-01 to A-03.