


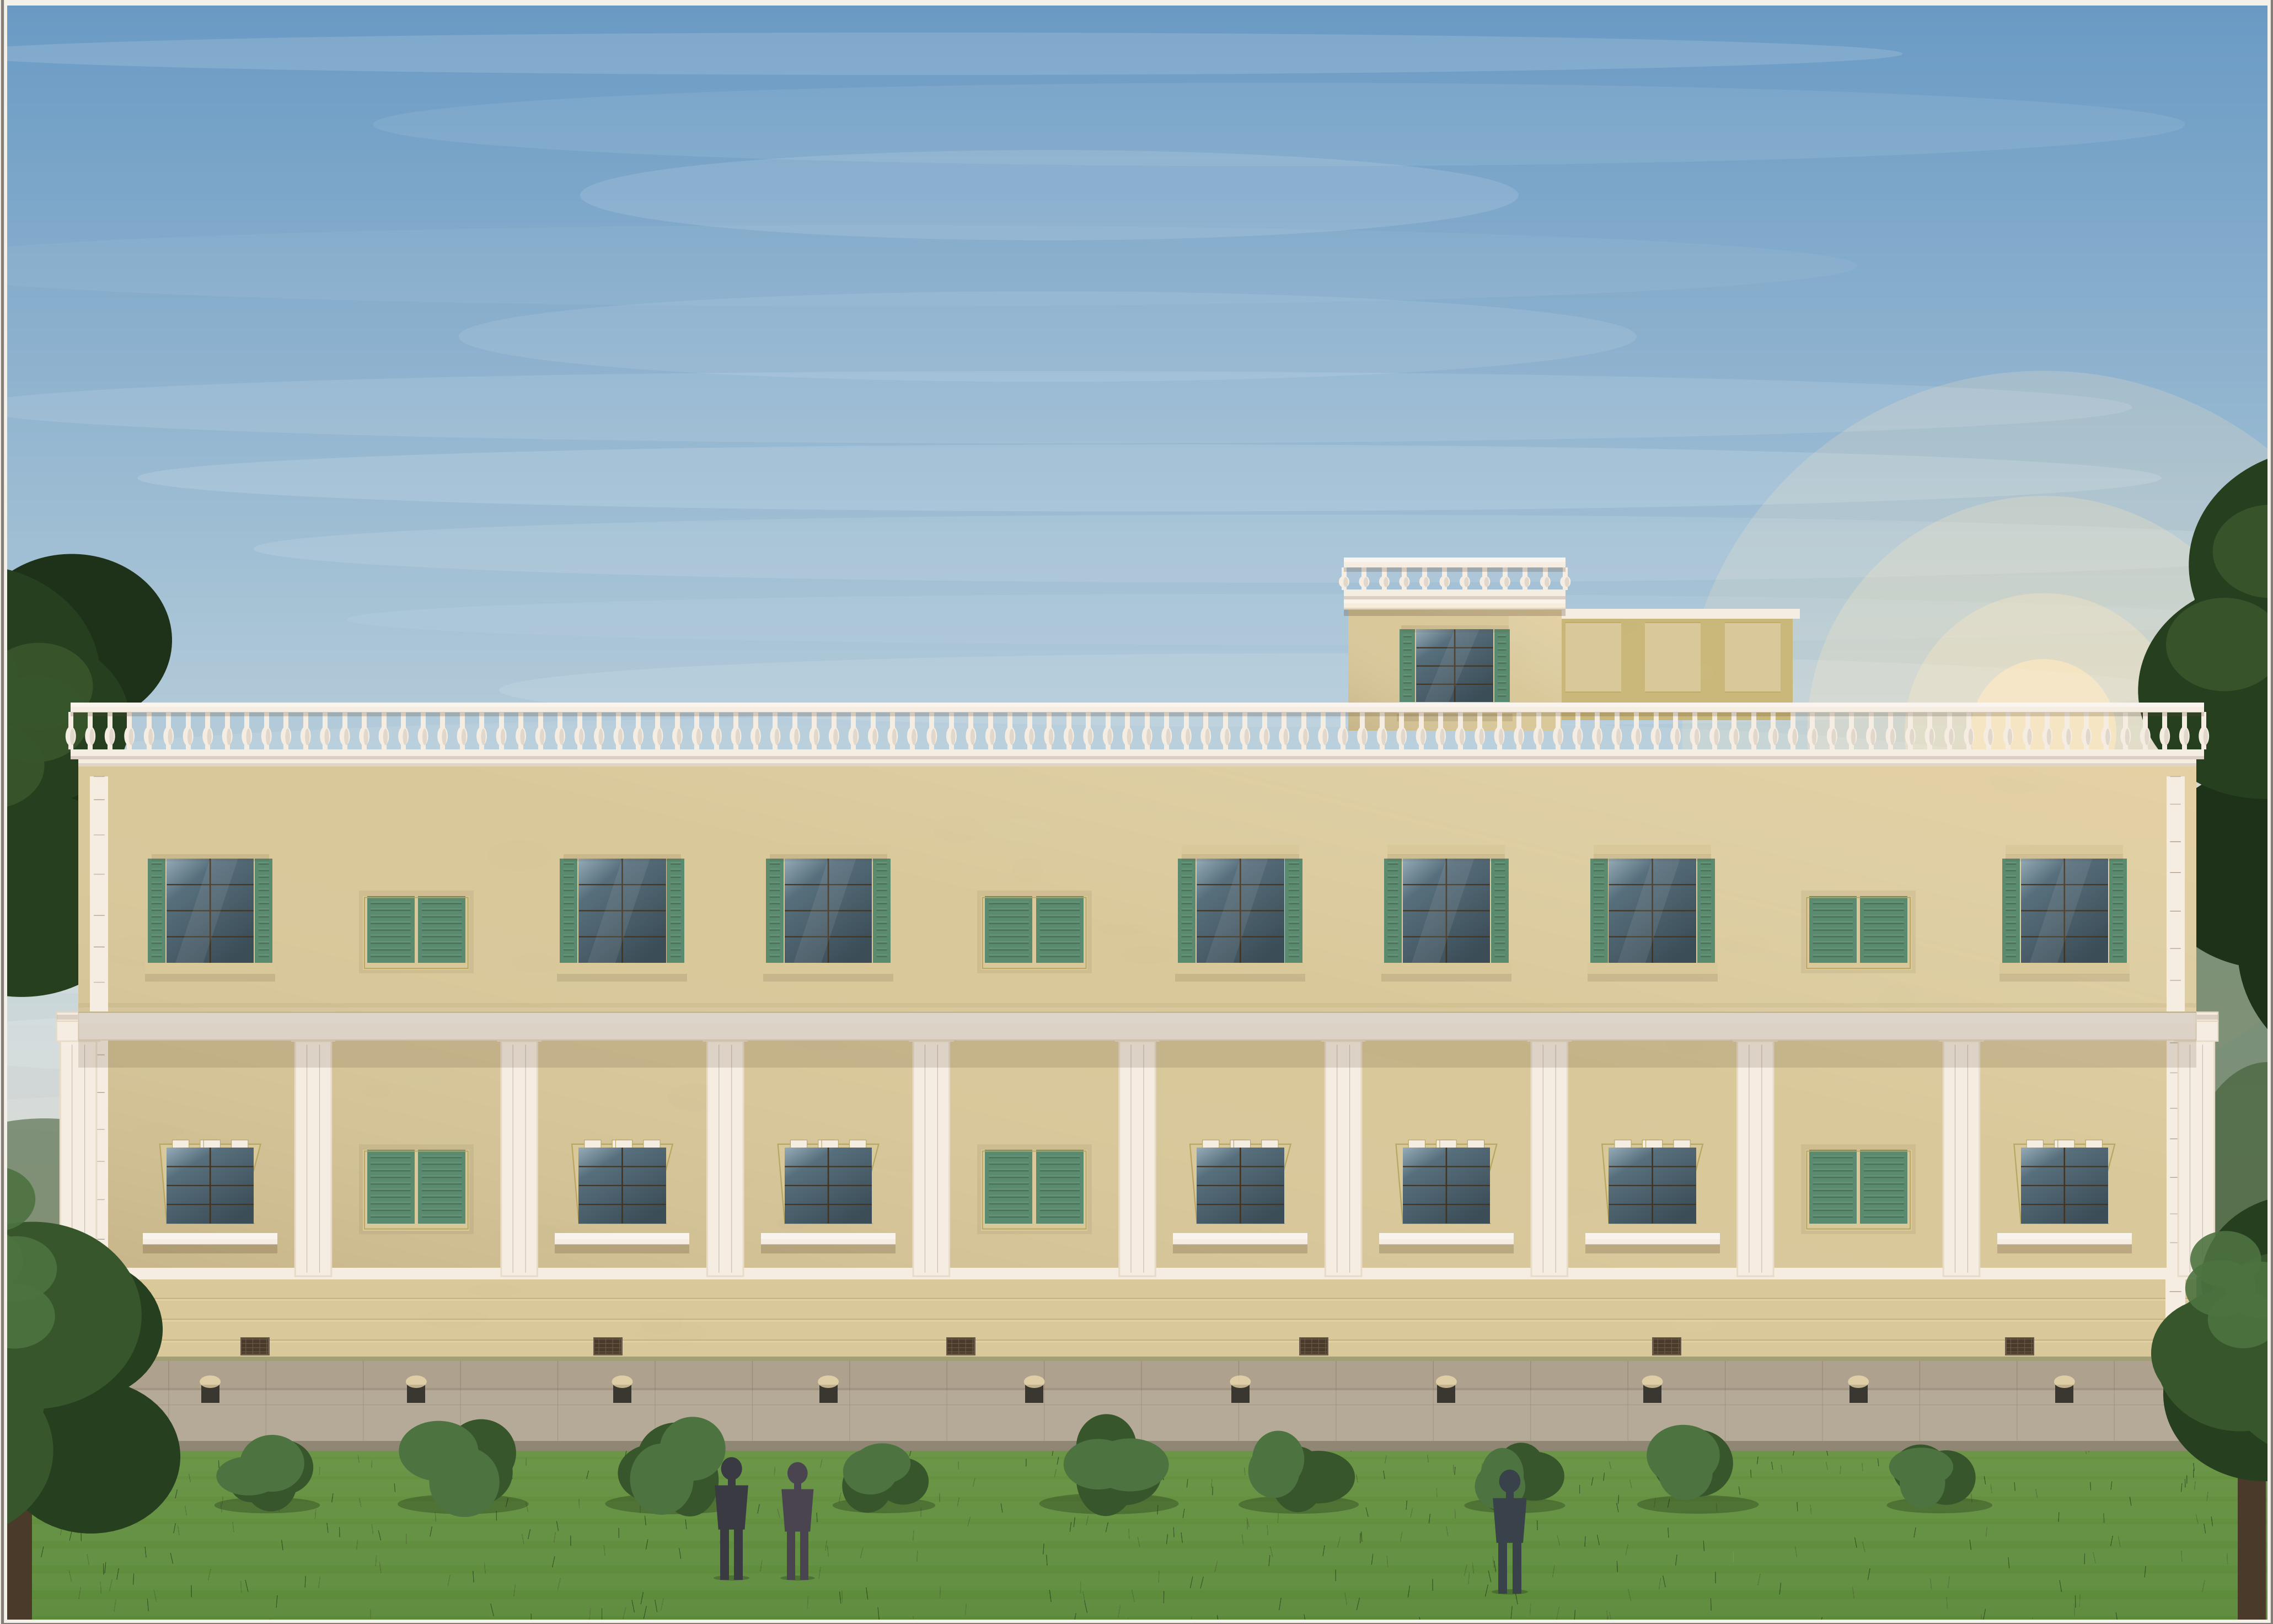

SIDE ELEVATION - THE LAWN FACE

1:60 on A1 | same ten bays and levels as A-08 | colonnaded verandah front | shaft bays 2, 5 and 9 as louvred panels



FRONT ELEVATION

1:60 | from the main road | classical portico with columns, pediment and fanlight

THE MOVES

1 THE IDEA

British-Indian cantonment style: Lucknow Residency, Simla mall, railway rest houses. A white and buff lime-washed facade under a classical vocabulary, with a long colonnaded verandah on the lawn face for shade and cool. Green louvred shutters on the upper floor, a classical balustrade parapet, quoins

2 SAME BONES

Levels, the ten-bay grid, the 4'-11" openings and the three walled shaft bays are exactly as A-08, so plan and structure do not change.

3 WHY IT IS CHEAP AND CHEERFUL

Plaster and lime wash, not stone. Doric columns and entablature cast in RCC. Shutters on all upper windows, the only moving parts. No domes, no cusps. Pediment and fanlight cast as single units. Quoins are plaster scored, the stone look is paint. Greenery stays on the lawn, not the building.

4 WHAT IT NEEDS


white and buff lime wash, recoated every 3 to 5 years
green FRP louvred shutters, 6 no on first floor
RCC cast columns, capitals, entablature on the verandah
RCC cast pediment and fanlight over the entrance door
classical baluster parapets front and sides

5 COLOURS

Body soft ochre (buff or pale terracotta), trim cream-white, doors and shutters deep green, sky and distant trees only colour in the setting.

BAY SETTING OUT

FACADE - ten equal bays of 10'-0", symmetric

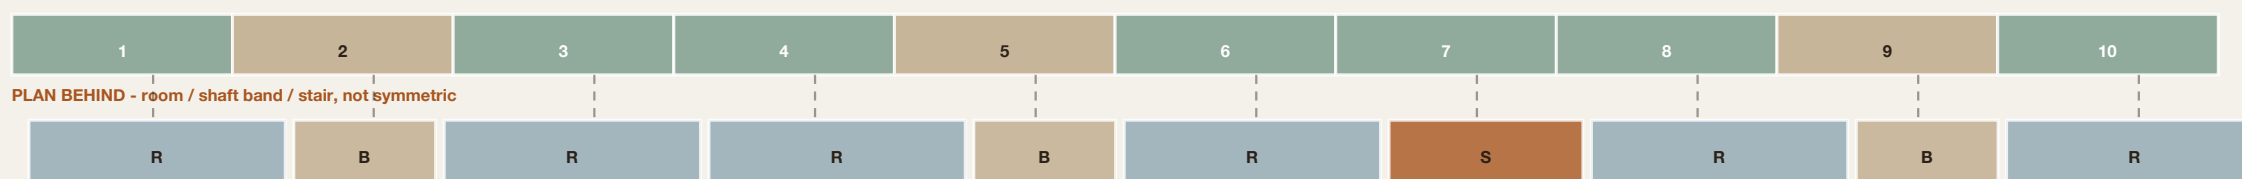

Worst bay centre is 1'-0" off the centre of the room, band or stair behind it.
An 11'-4" room easily takes that, so no window lands on a cross wall.

COLONIAL BUNGALOW ELEVATION STUDY

rendered side and front elevations | 1:60 on A1 | levels as the working drawing | British-Indian cantonment option

REFERENCE
OPENINGS
HEIGHTS
MATERIALS
NOTE

Lucknow Residency style: lime plaster, classical Doric columns, pediment, balustrade, green shutters
10 bays x 10'-0" | 14 glazed, 6 louvred shaft bays | flat arches with keystones below, rectangles with green shutters above
plinth +4'-0" | verandah entablature +15'-0" | first floor +17'-11" | parapet +31'-11" | pediment crest +37'-6"
brick, lime plaster, buff wash, cream dressings, RCC columns and cast ornament, green FRP shutters, dark glazing
a render, not a working drawing. Setting-out is on A-01 to A-03.

DRG No. A-15

REV A | 02 OCT 2026

DESIGN STUDY - NOT FOR CONSTRUCTION
Render. Companion to the working set A-01 to A-03.