


SIDE ELEVATION


medieval study - 8 buttresses on the real column grid

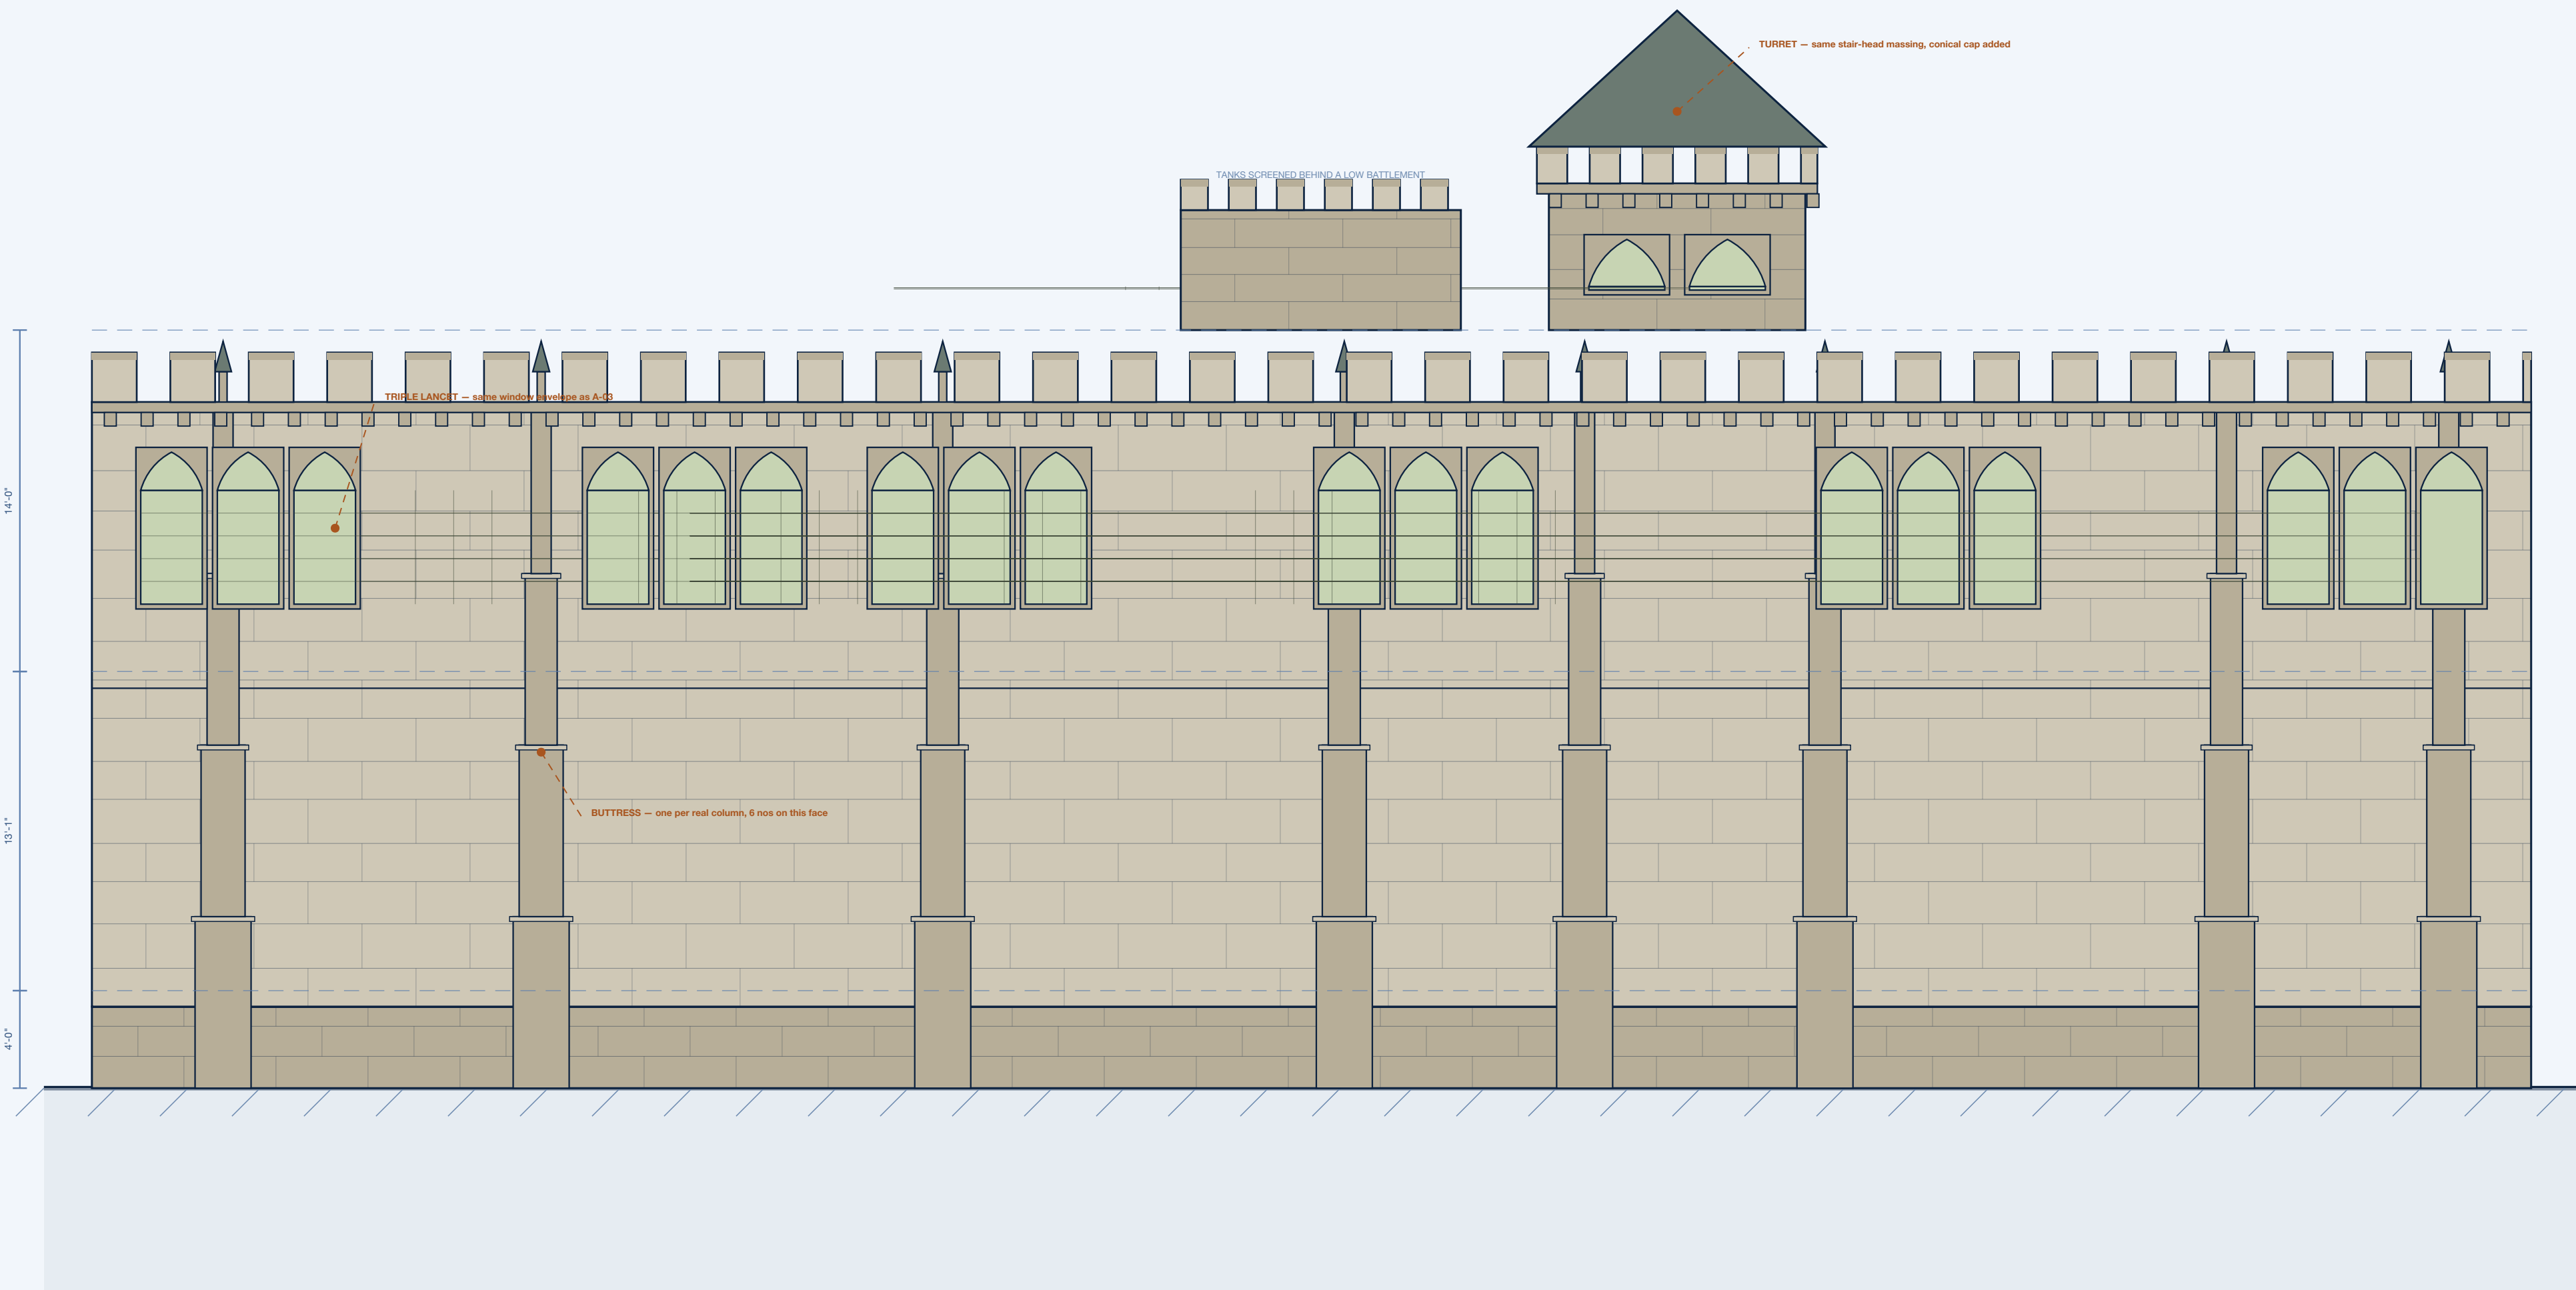

FRONT ELEVATION

medieval study - same openings, same levels

BATTLEMENT + CORBEL - same +31'-1" perspet

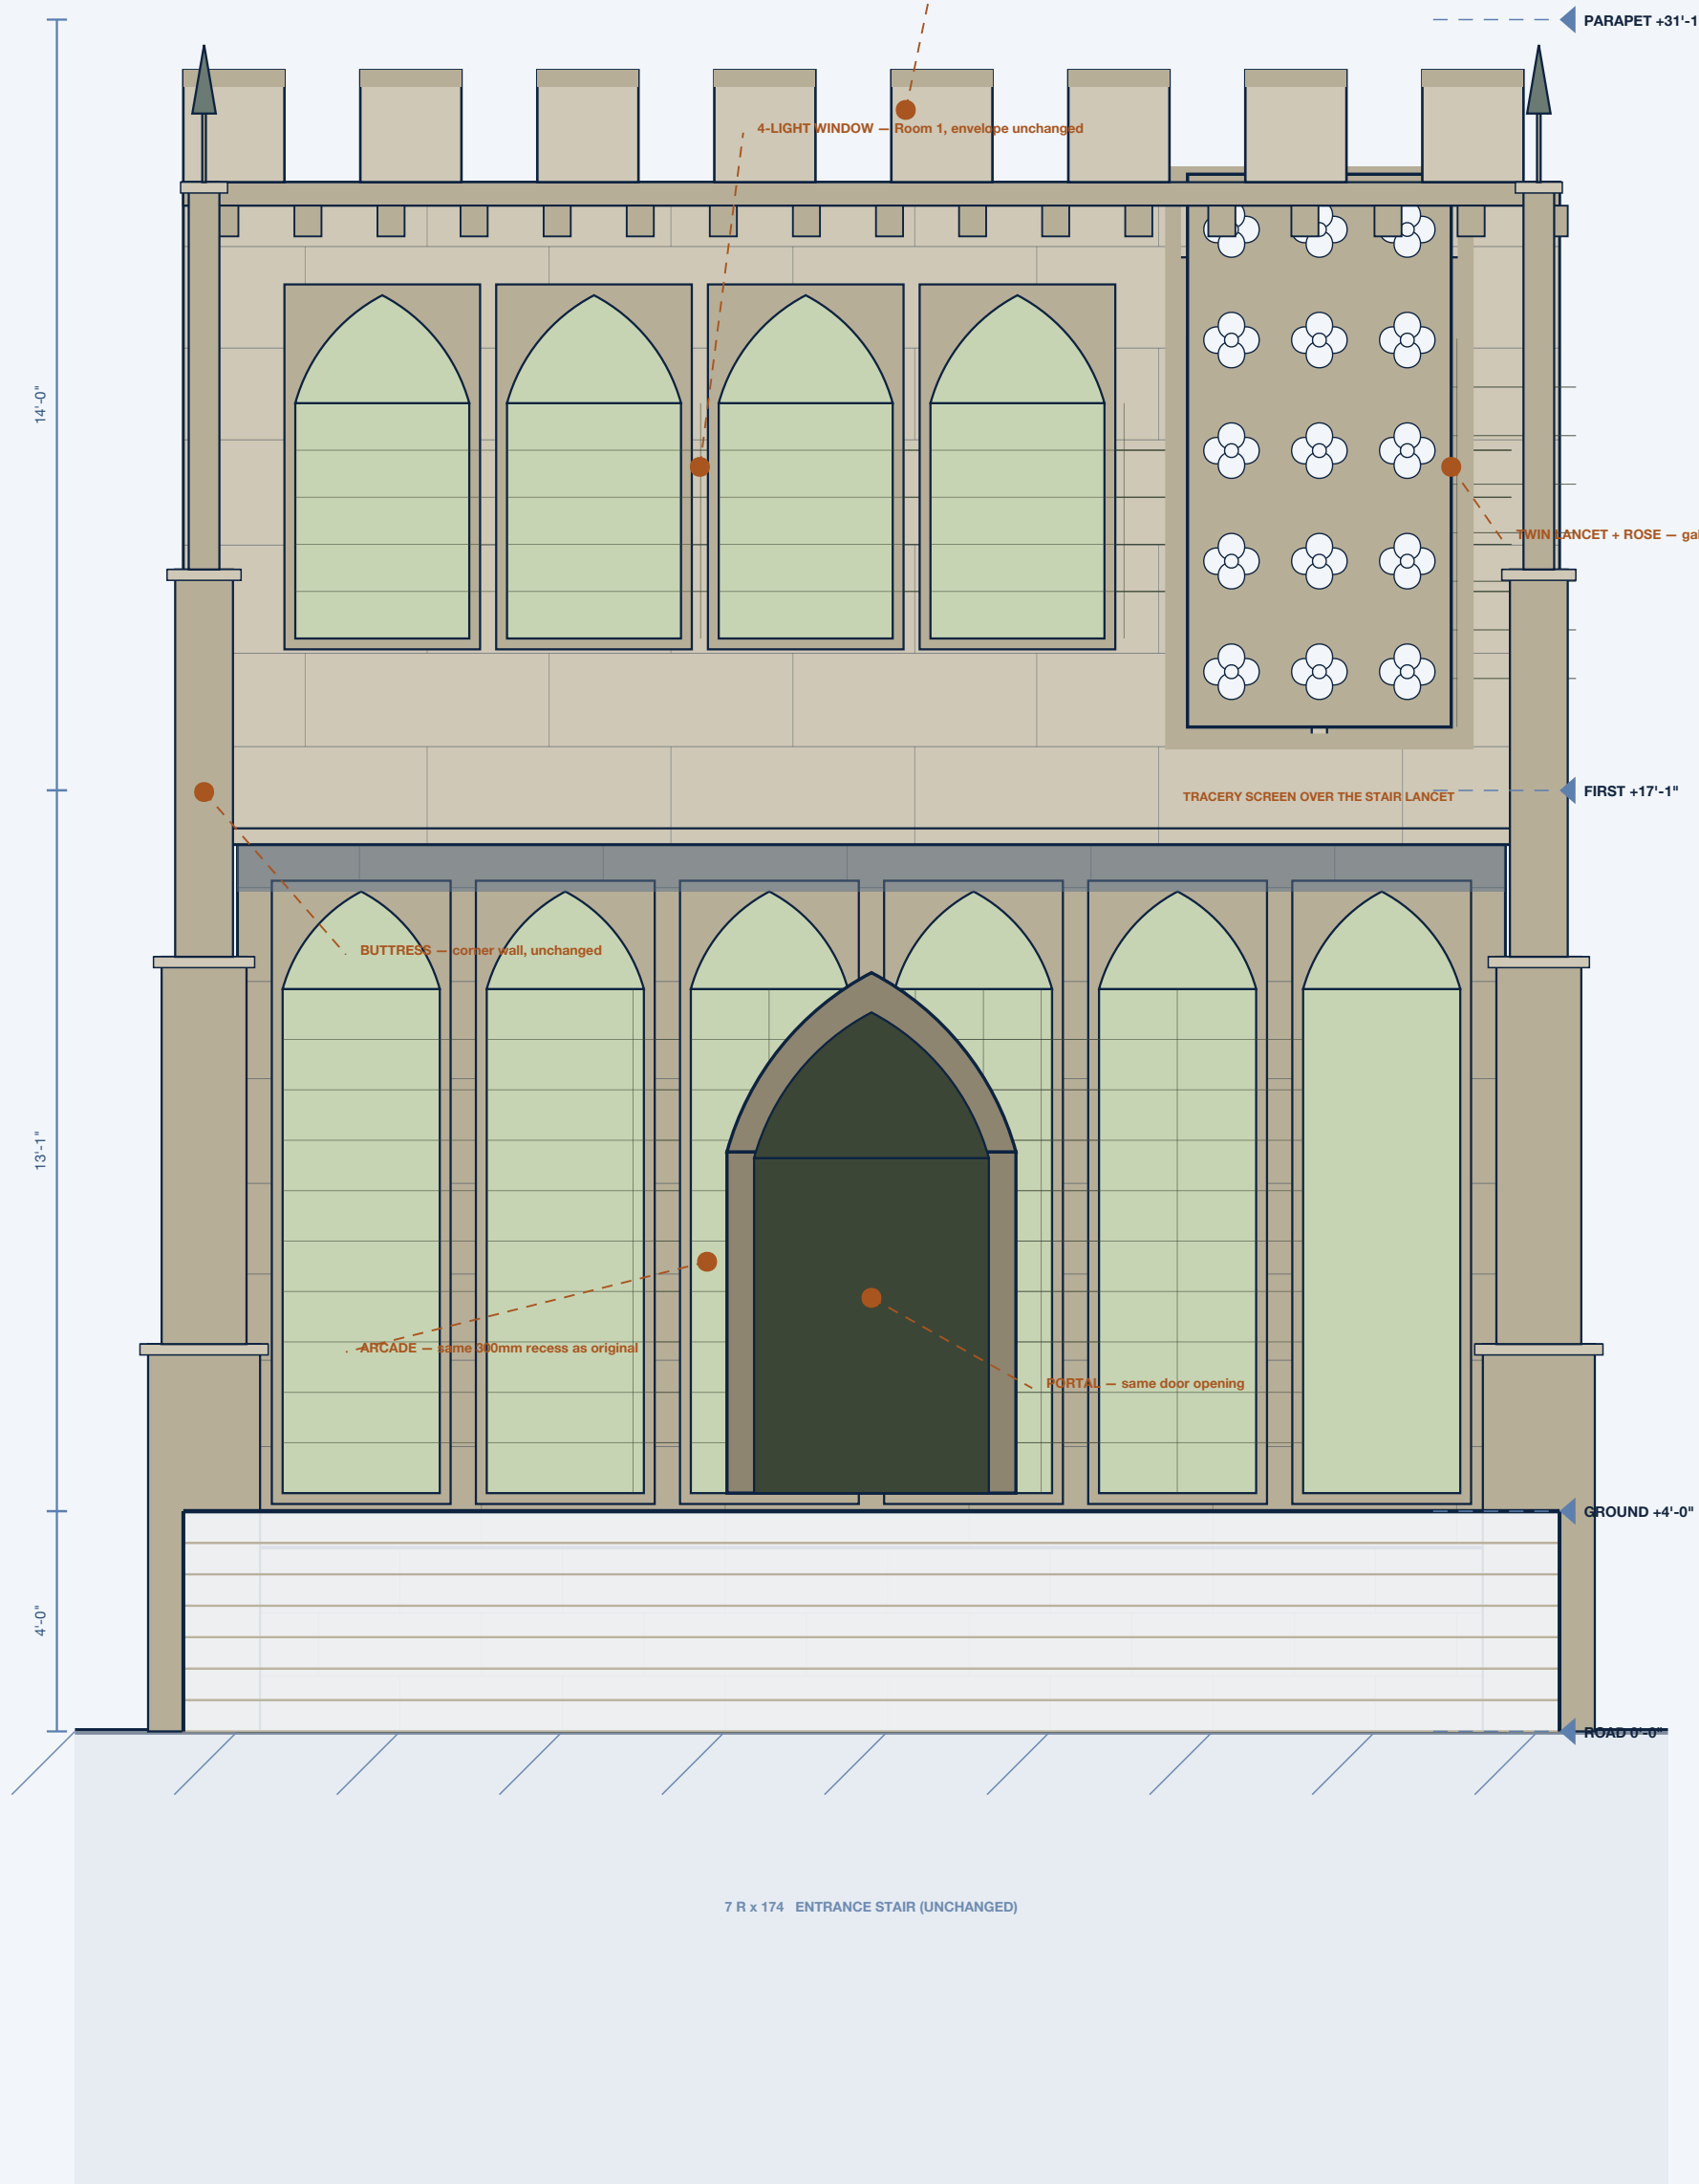

MATERIALS

- 1 Coursed limestone ashlar, hand-tooled face
- 2 Buttresses, tracery frames, dressings - darker stone, projecting
- 3 Forest glass, pale green cast, leaded quarry glazing
- 4 Grey slate, pinnacle caps and the turret cone
- 5 Bronze-green leading (came) to every light

MEDIEVAL ELEVATION STUDY

front 1:50, side 1:85 | every opening keeps its working-drawing envelope

BRIEF
STRUCTURE
OPENINGS
REFERENCE

medieval character, logically tied to the real structure - nothing moved
6 buttresses on the real 230x750 column grid, both elevations
every window is the original opening, re-glazed and re-arched
levels and envelopes copied from sheets A-02 / A-03, unchanged

DRG No. A-04

REV A | 10 AUG 2026

DESIGN STUDY - NOT FOR CONSTRUCTION

Study sheet, companion to the working set