


SIDE ELEVATION

classical study - 8 pilasters on the real column grid


TANKS SCREENED BEHIND A LOW BALUSTRADE

ROOF PAVILION - same stair-head masonry, balustraded

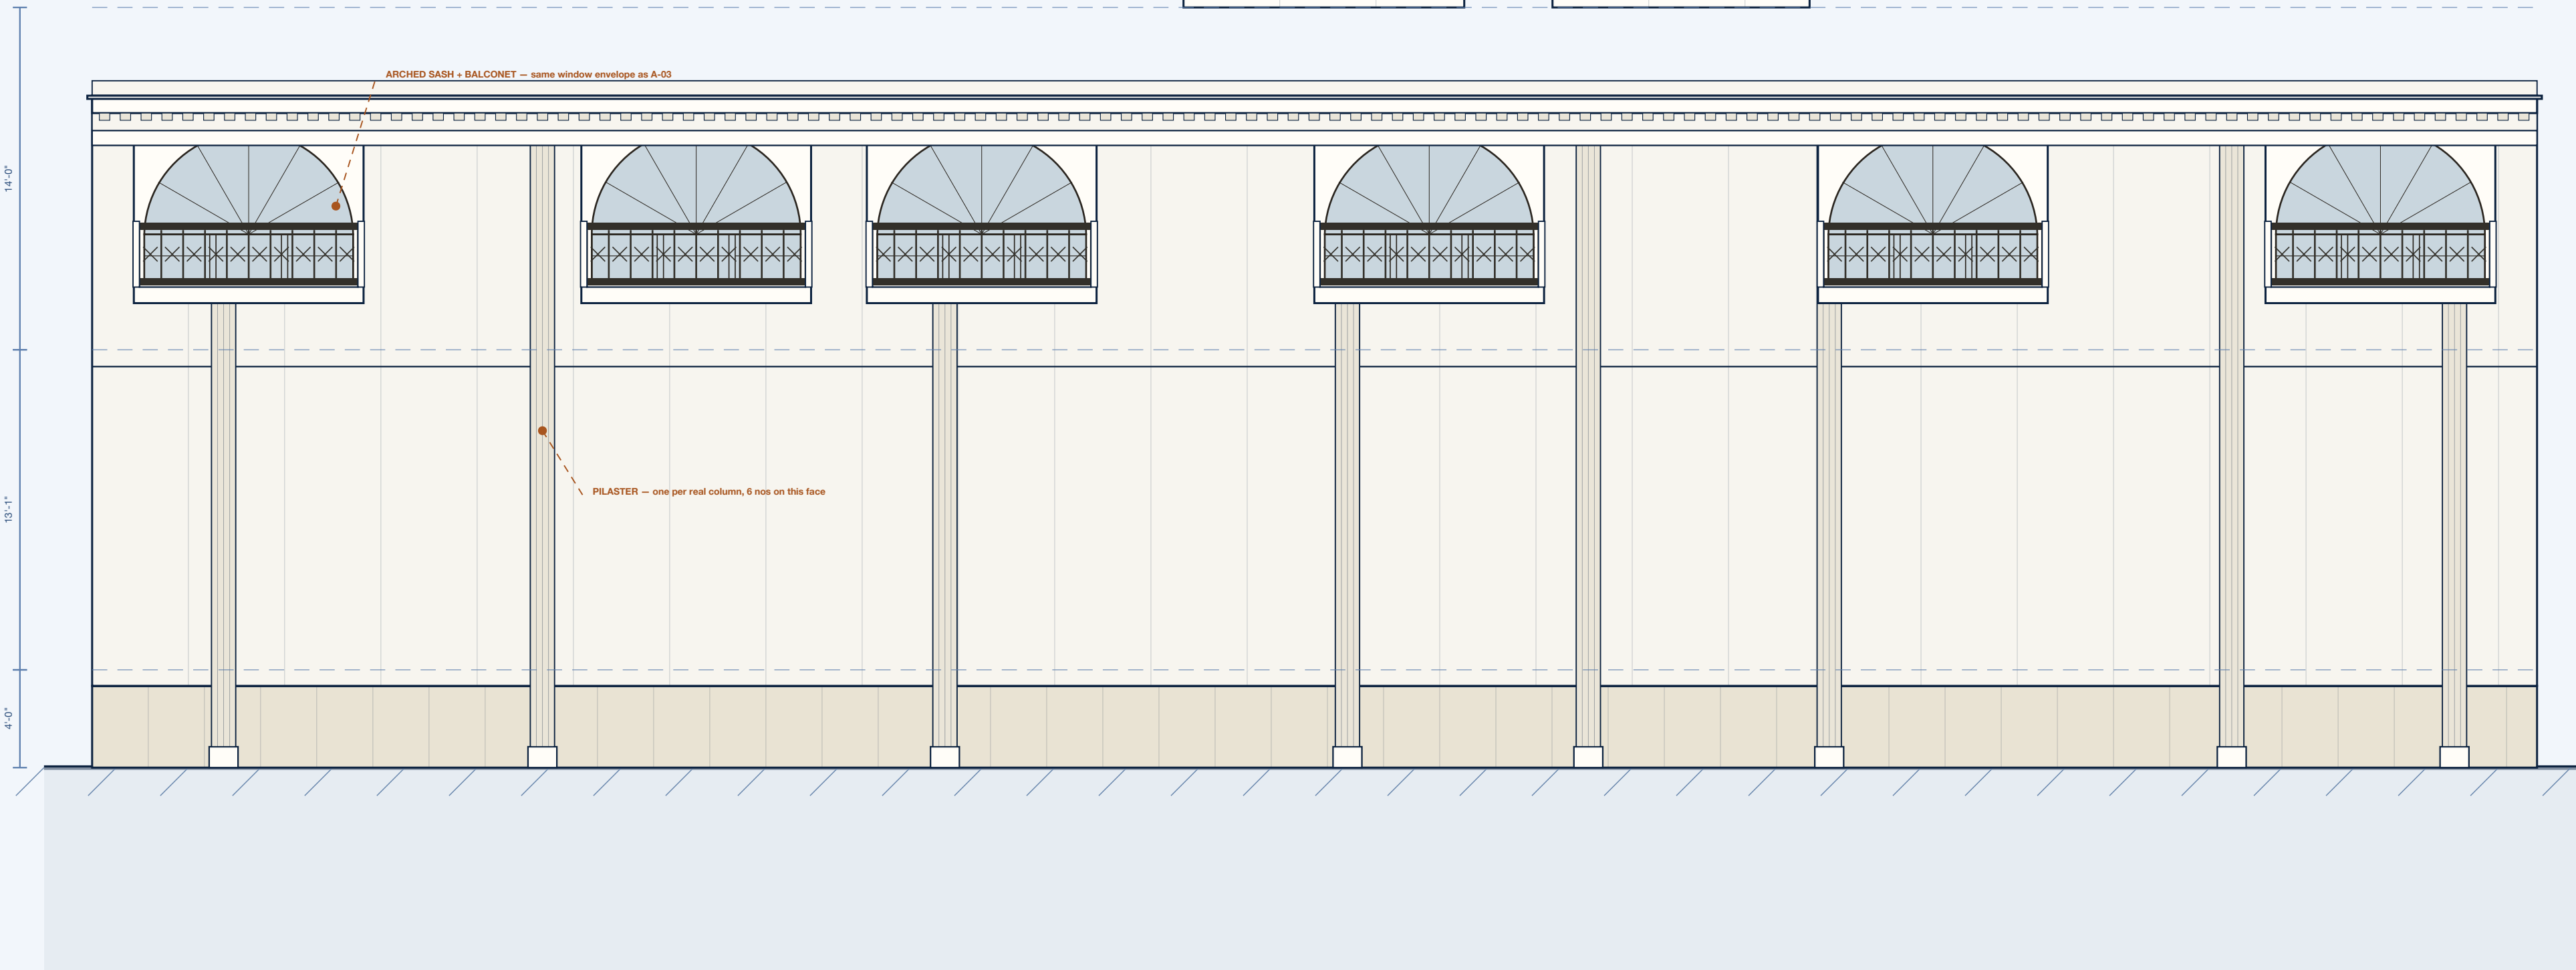

FRONT ELEVATION

classical study - same openings, same levels

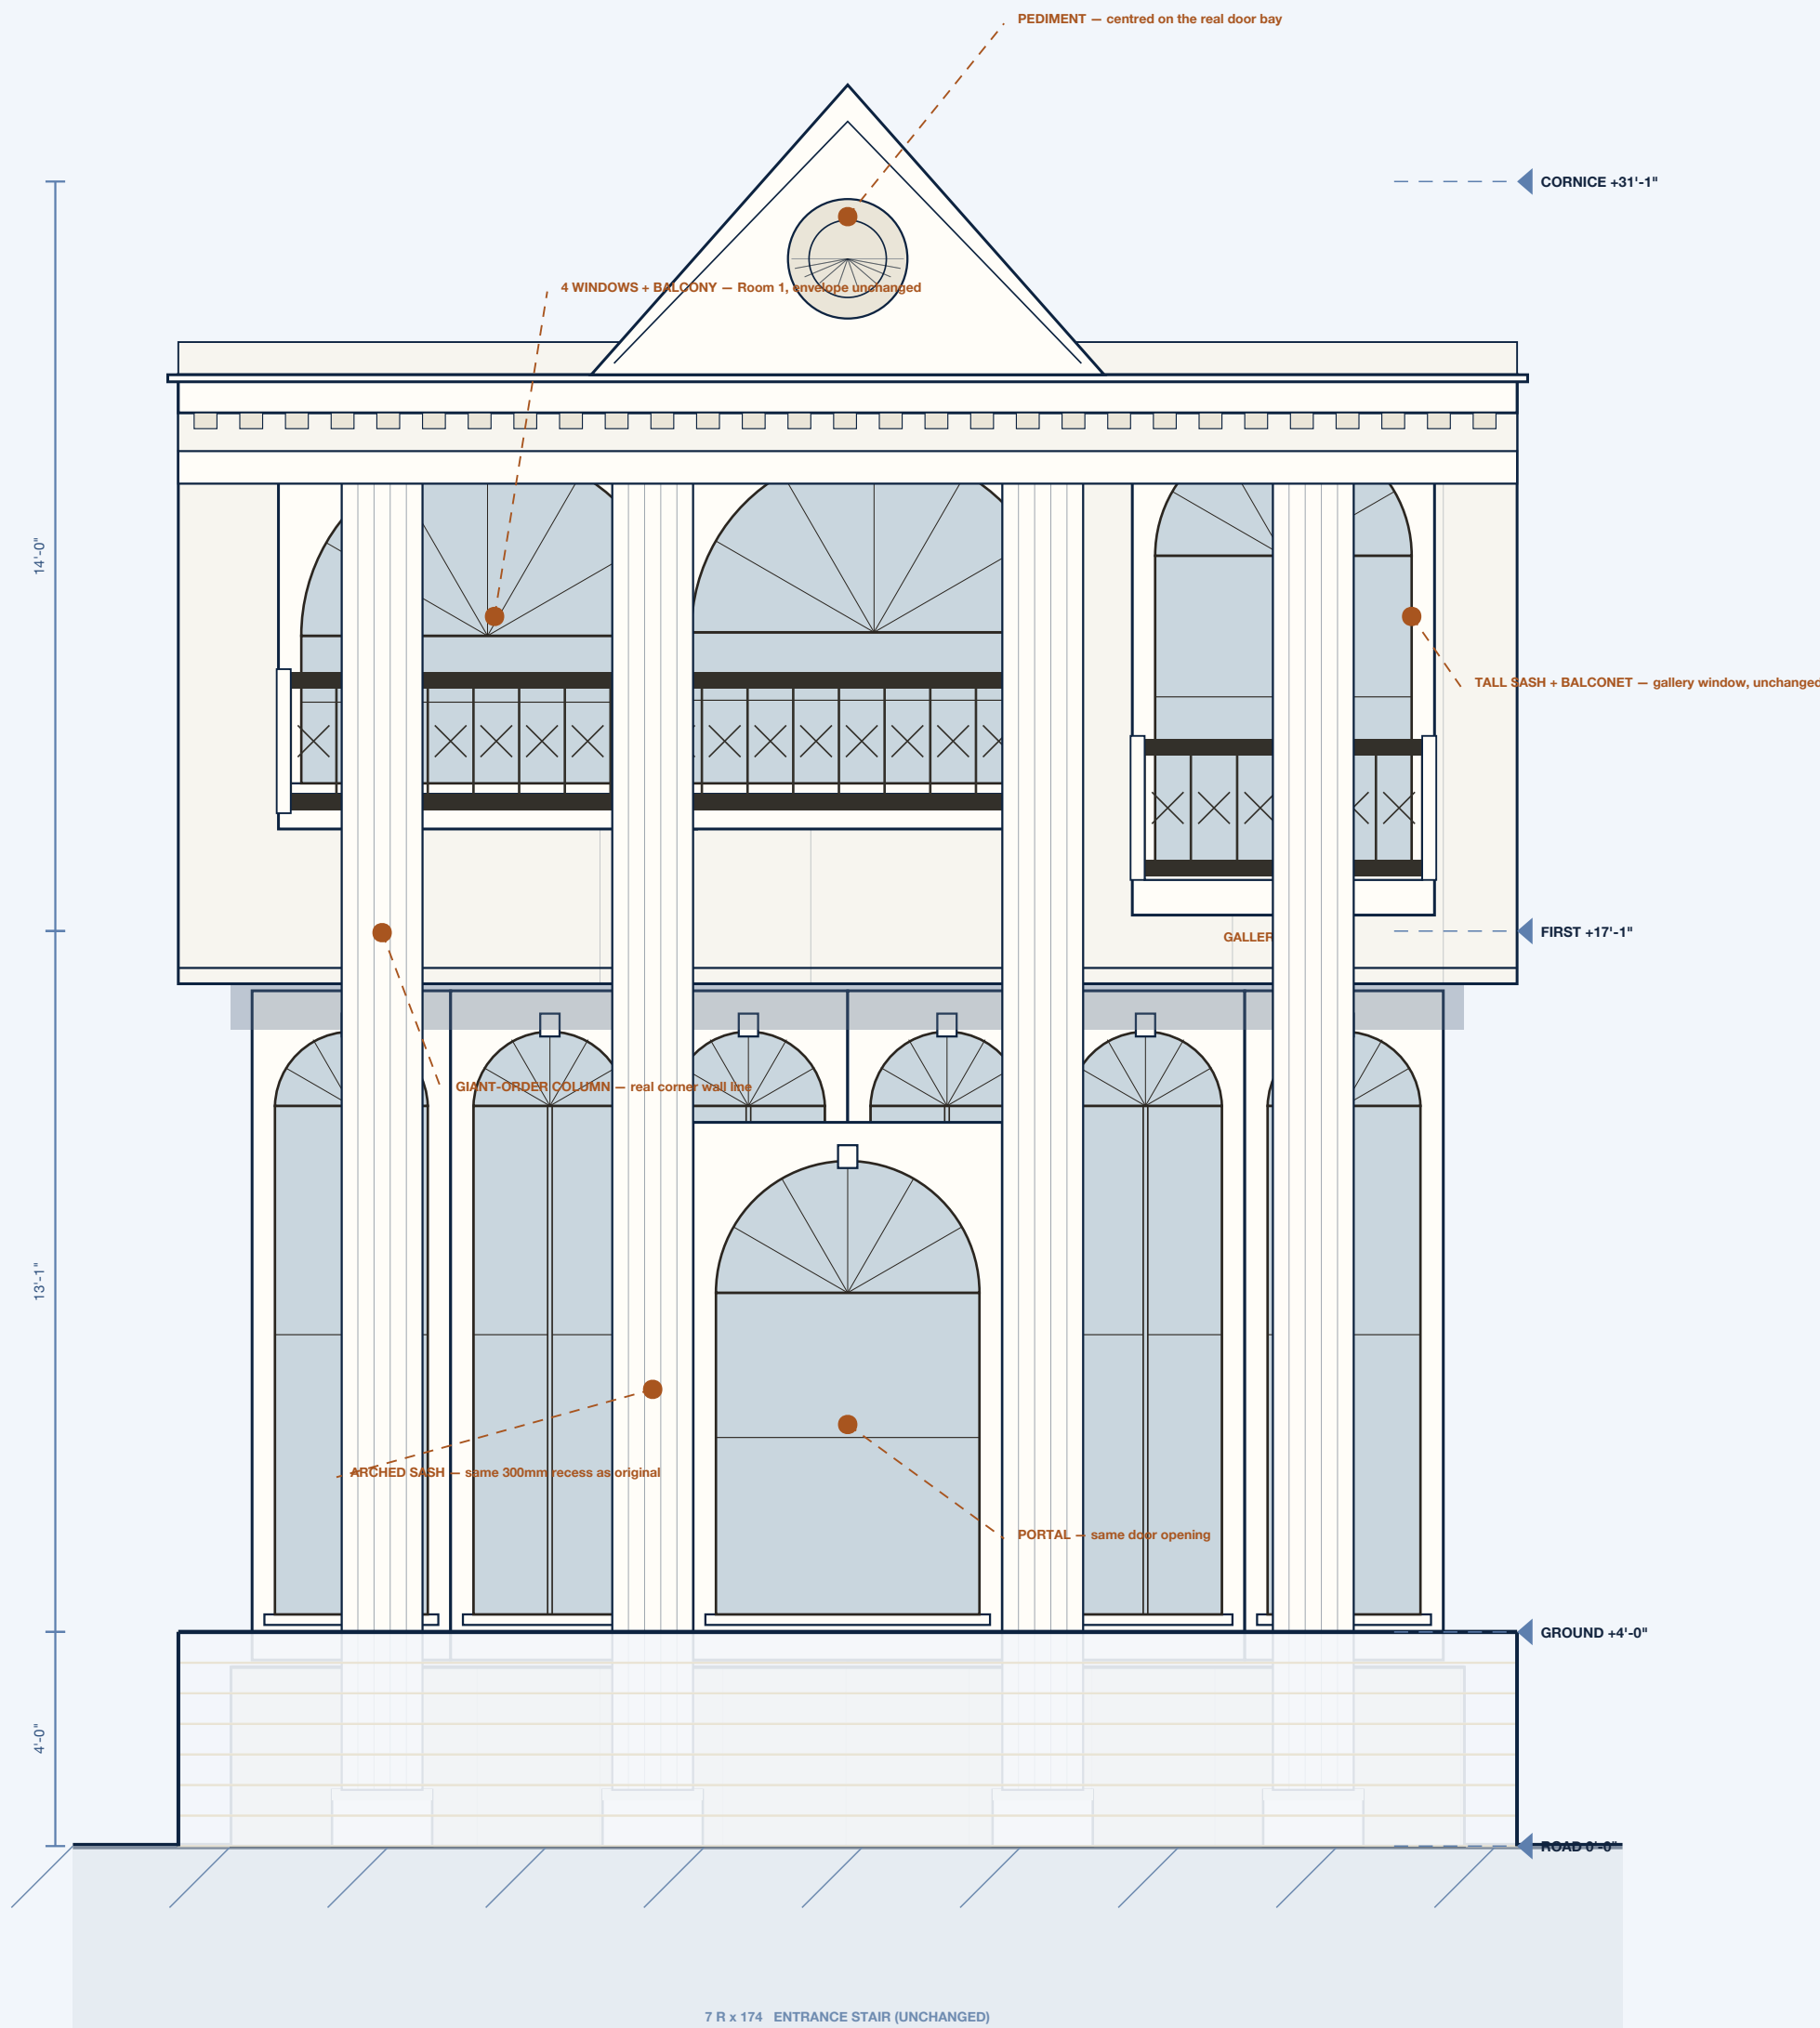

CLASSICAL ELEVATION STUDY

front 1:50, side 1:85 | every opening keeps its working-drawing envelope

BRIEF
STRUCTURE
OPENINGS
REFERENCE

white neoclassical villa language, tied to the real structure
4 giant columns + 6 pilasters on the real column grid
every window is the original opening, re-glazed and re-arched
levels and envelopes copied from sheets A-02 / A-03, unchanged

MATERIALS

- 1 Smooth warm-white render, painted stucco finish
- 2 Cast stone dressings - columns, cornice, pediment, sills
- 3 Clear glazing, radiating fanlight bars in dark bronze
- 4 Dark bronze window and door frames
- 5 Wrought-iron Juliet balconies and balconets
- 6 Brass wall lanterns, entrance only

DRG No. A-05

REV A | 10 AUG 2026

DESIGN STUDY - NOT FOR CONSTRUCTION

Study sheet, companion to the working set