



SIDE ELEVATION

banquet study - 8 pilasters on the real column grid

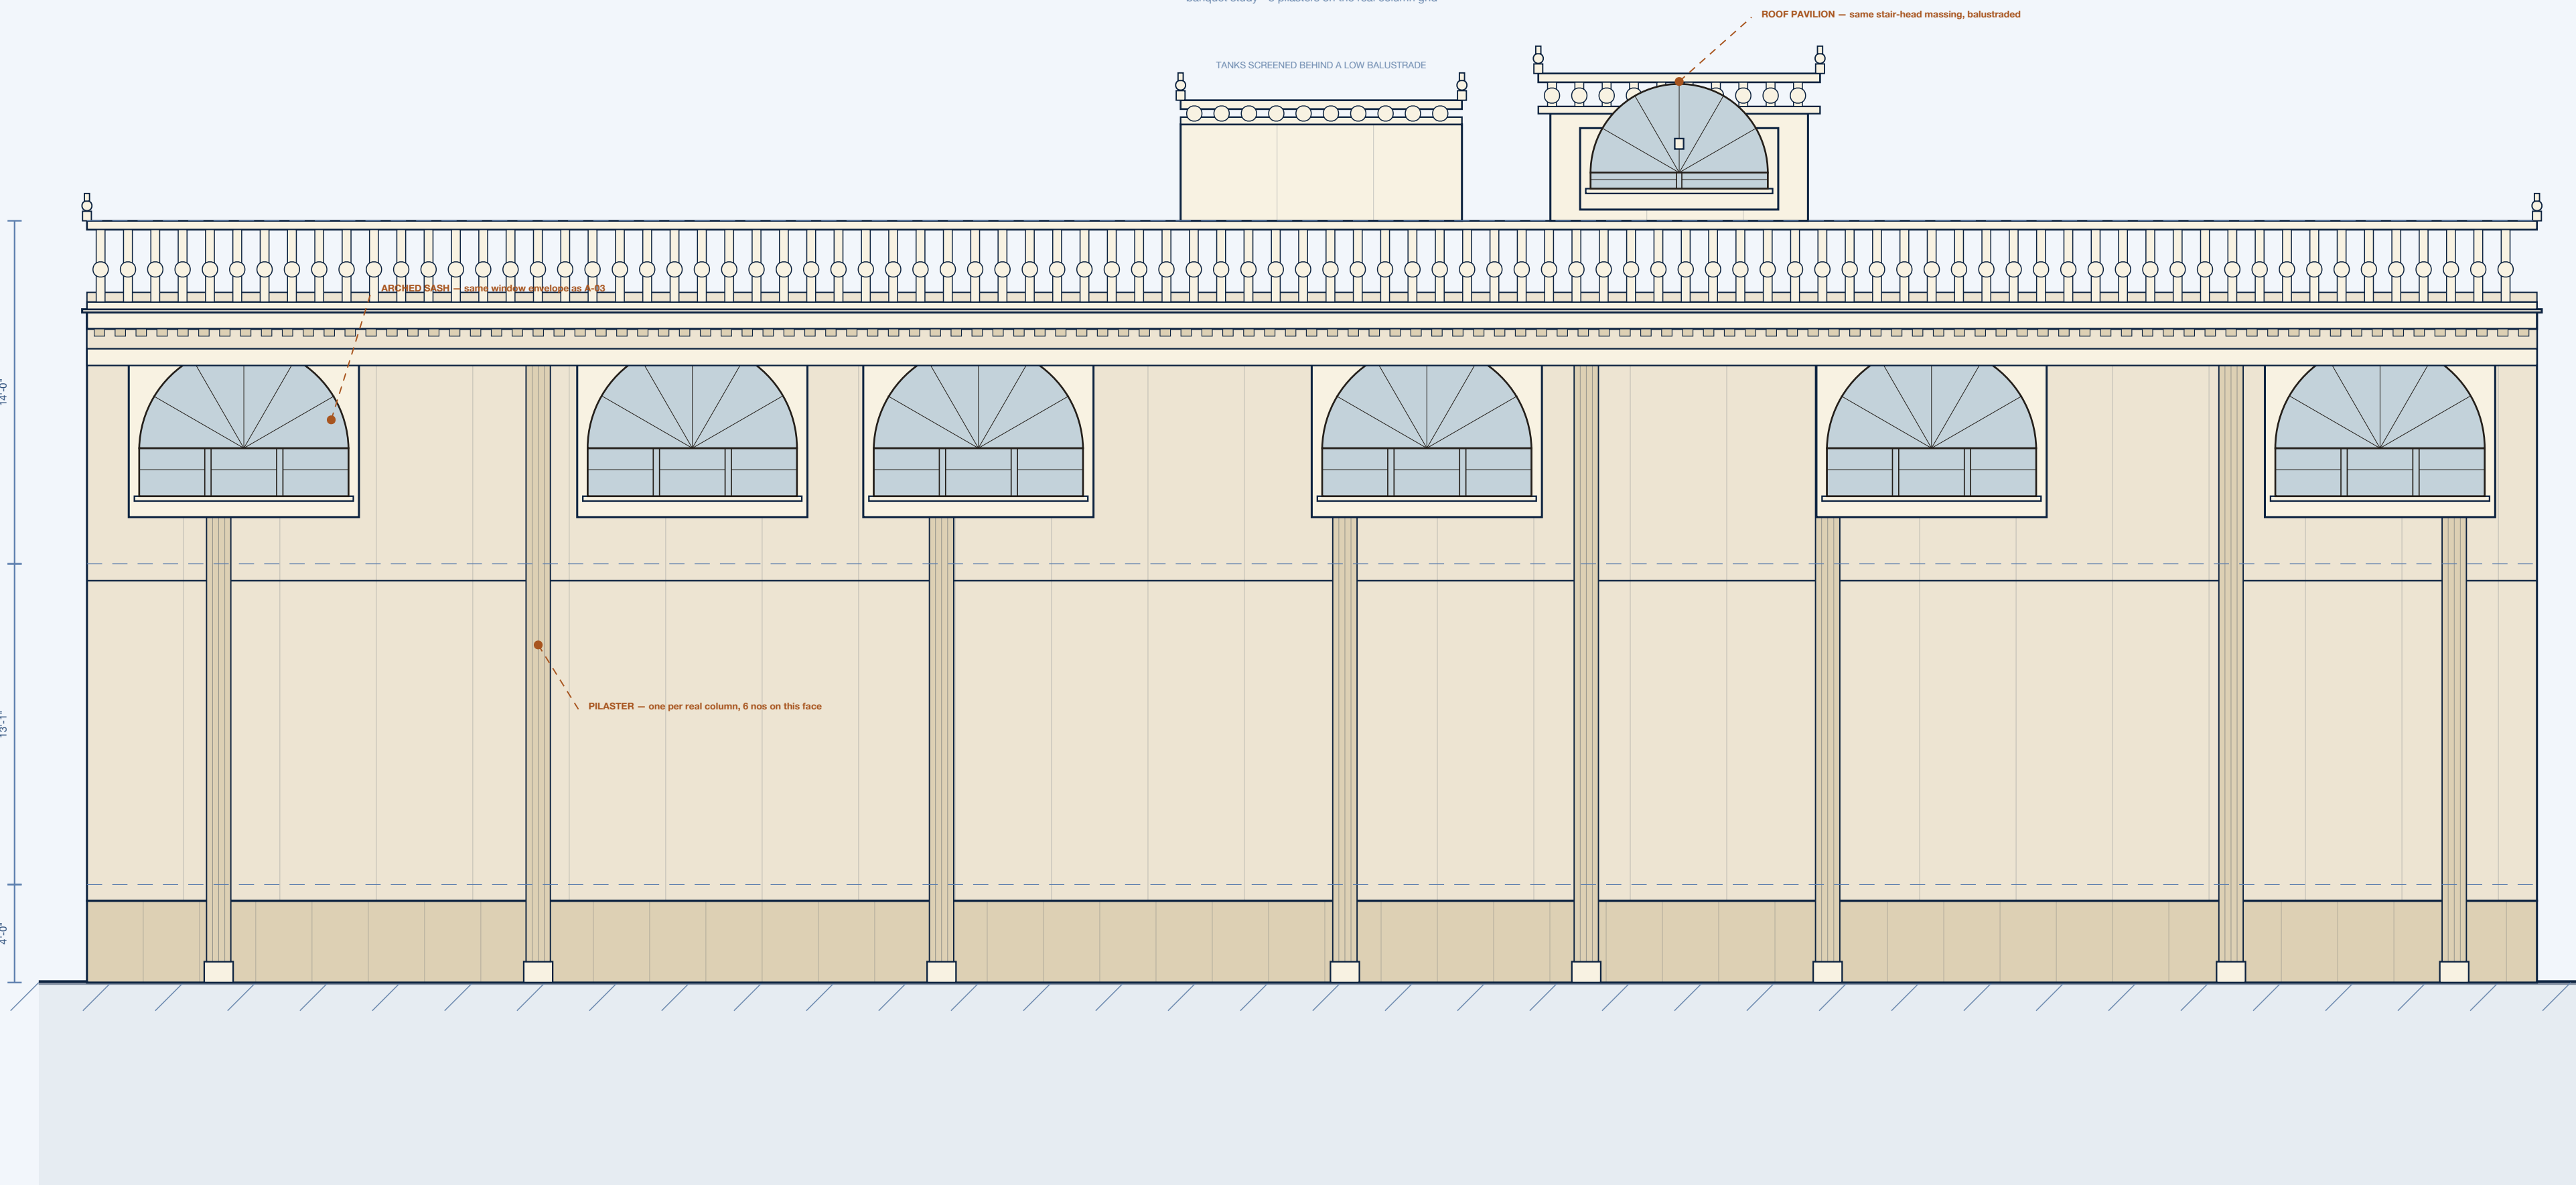

FRONT ELEVATION

banquet study - fiberglass Roman-theme language, real openings unchanged

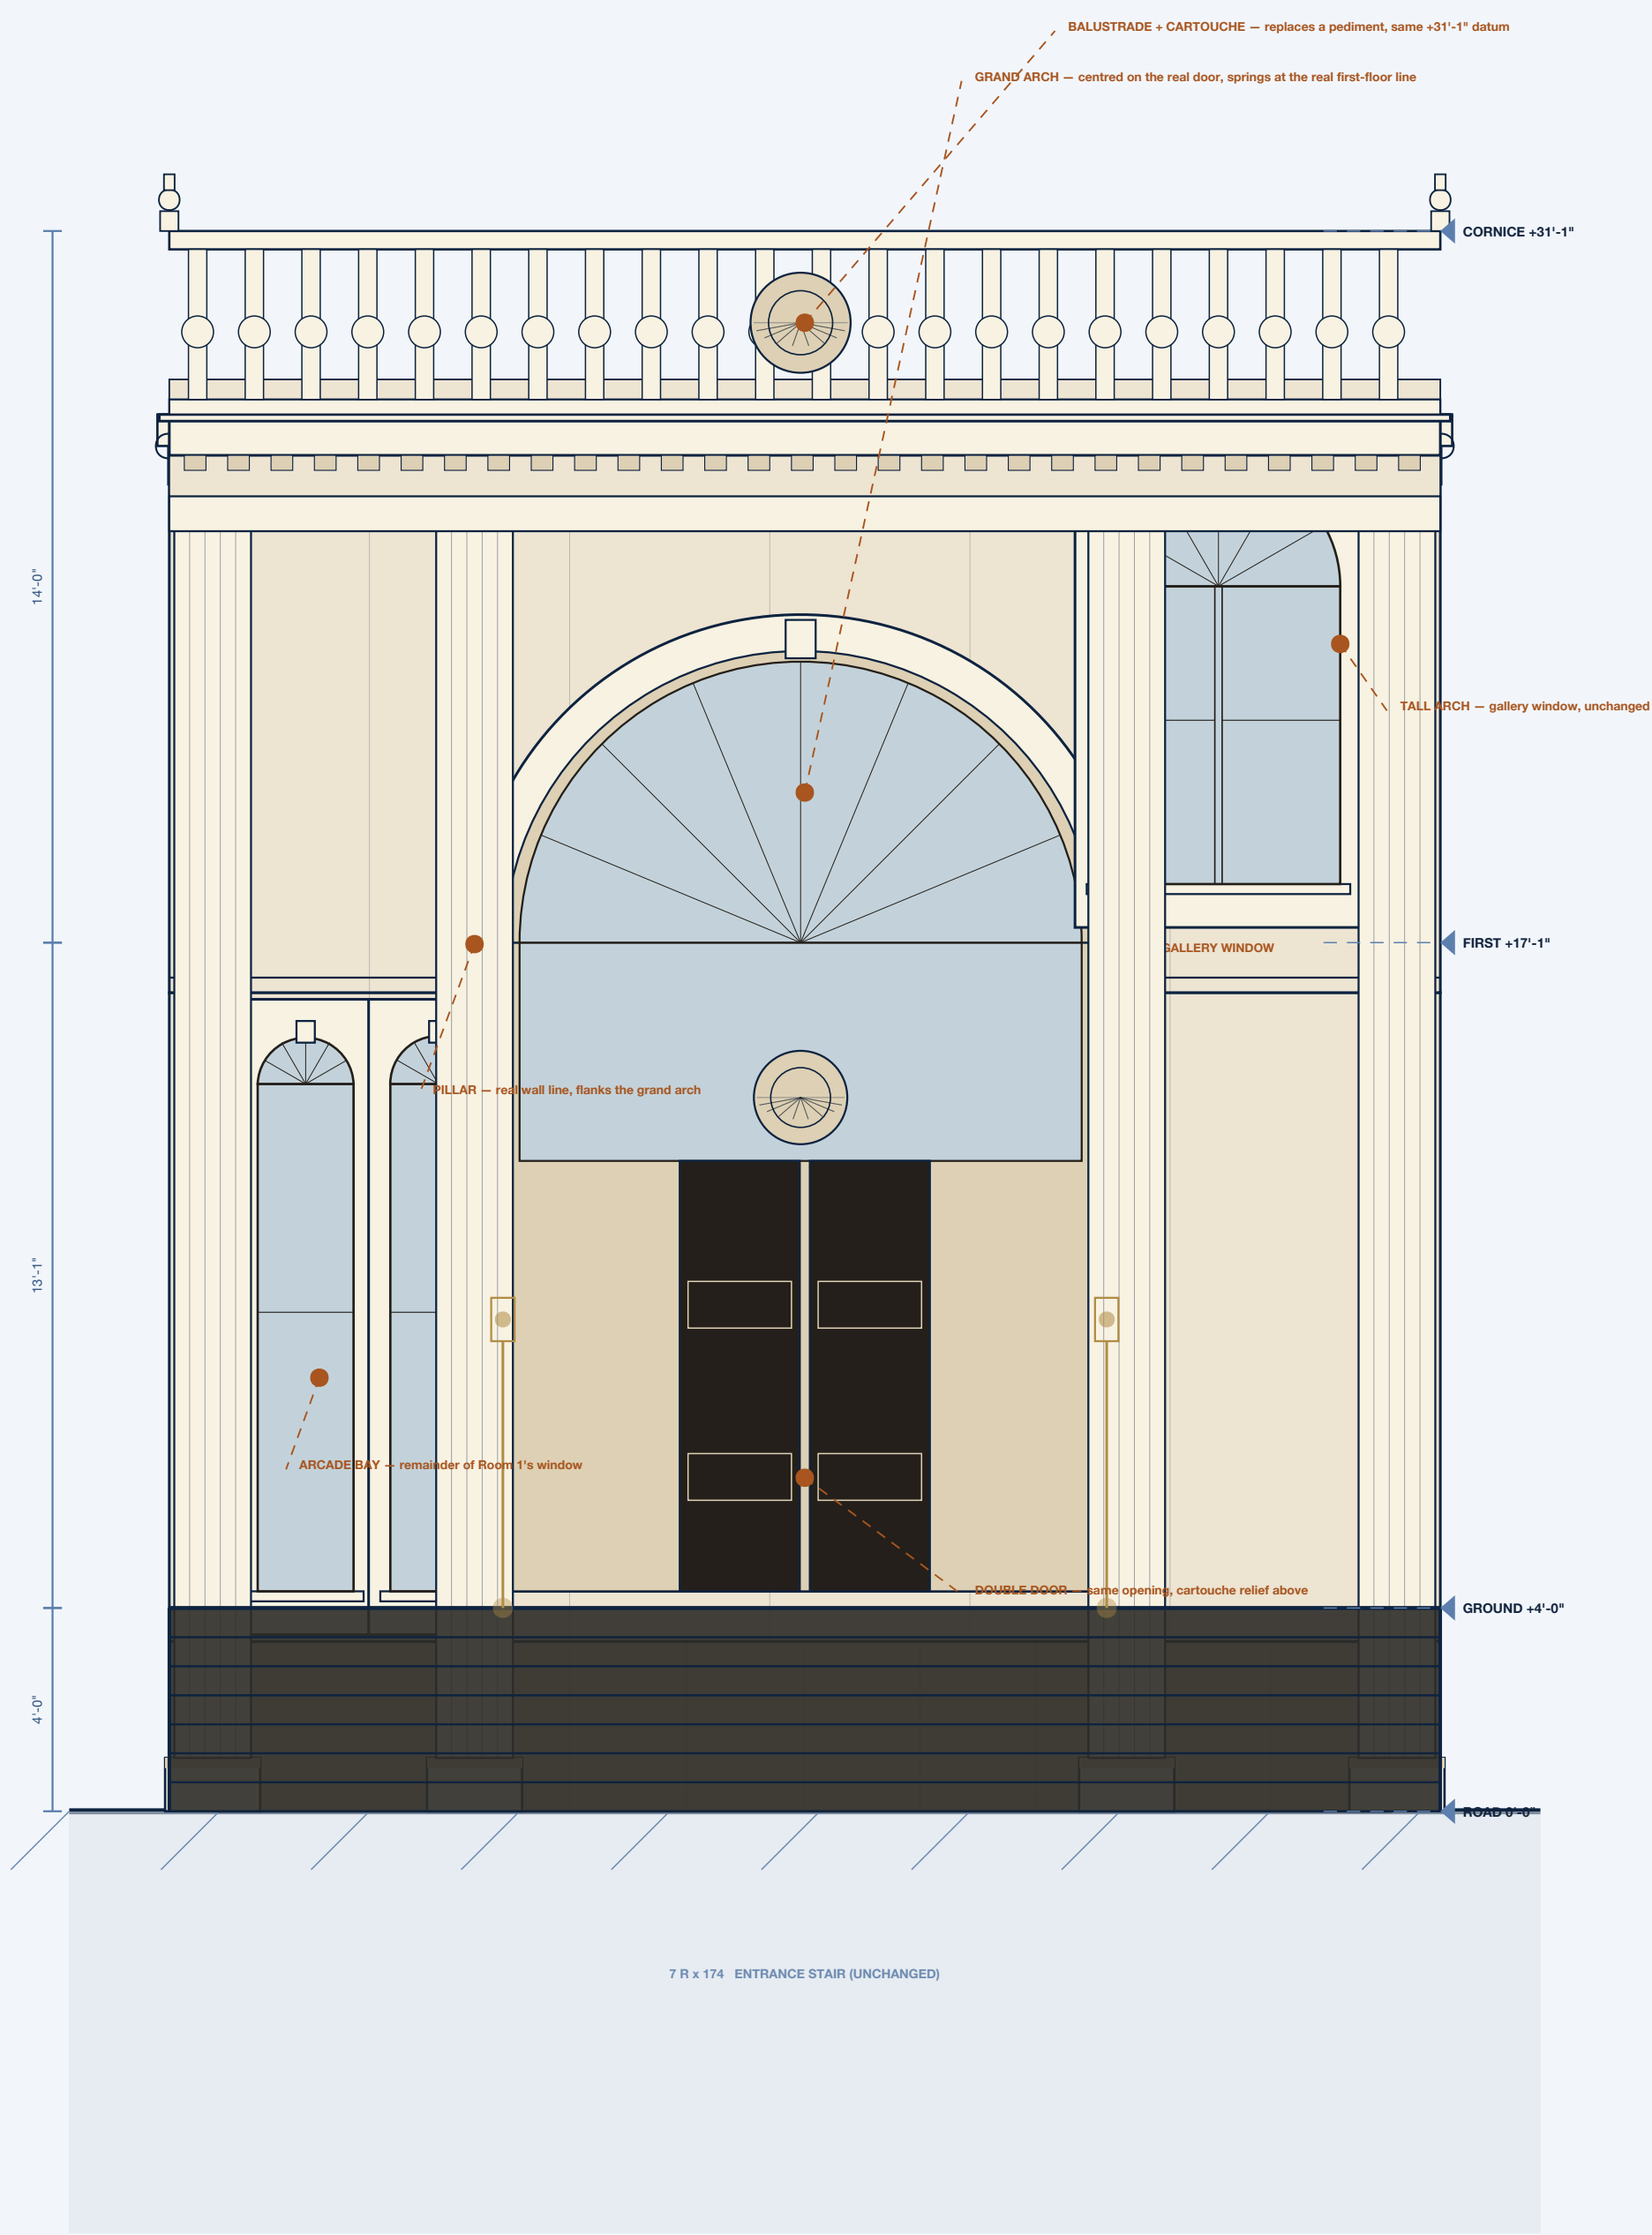

MATERIALS

- 1 Warm ivory/travertine render, painted fiberglass panel finish
- 2 Cast-fiberglass dressings - pillars, cornice, balustrade, sills
- 3 Clear glazing, radiating fanlight bars in dark frame
- 4 Dark frame, windows and the grand-arch door
- 5 Dark polished granite entrance steps
- 6 Brass wall lanterns and lamp posts, entrance only

BANQUET ELEVATION STUDY

front 1:40, side 1:63 | every opening keeps its working-drawing envelope

BRIEF
REFERENCE
STRUCTURE
OPENINGS

prefab fiberglass Roman-theme banquet-hall language, tied to the real structure
Instagram reel @magnetic_crafts DPmnpC_k7Rb, re-derived not copied
1 grand arch (real door) + 4 pillars + 6 pilasters on the real column grid
every window is the original opening, re-glazed and re-arched

DRG No. A-06

REV A | 10 AUG 2026

DESIGN STUDY - NOT FOR CONSTRUCTION

Study sheet, companion to the working set