


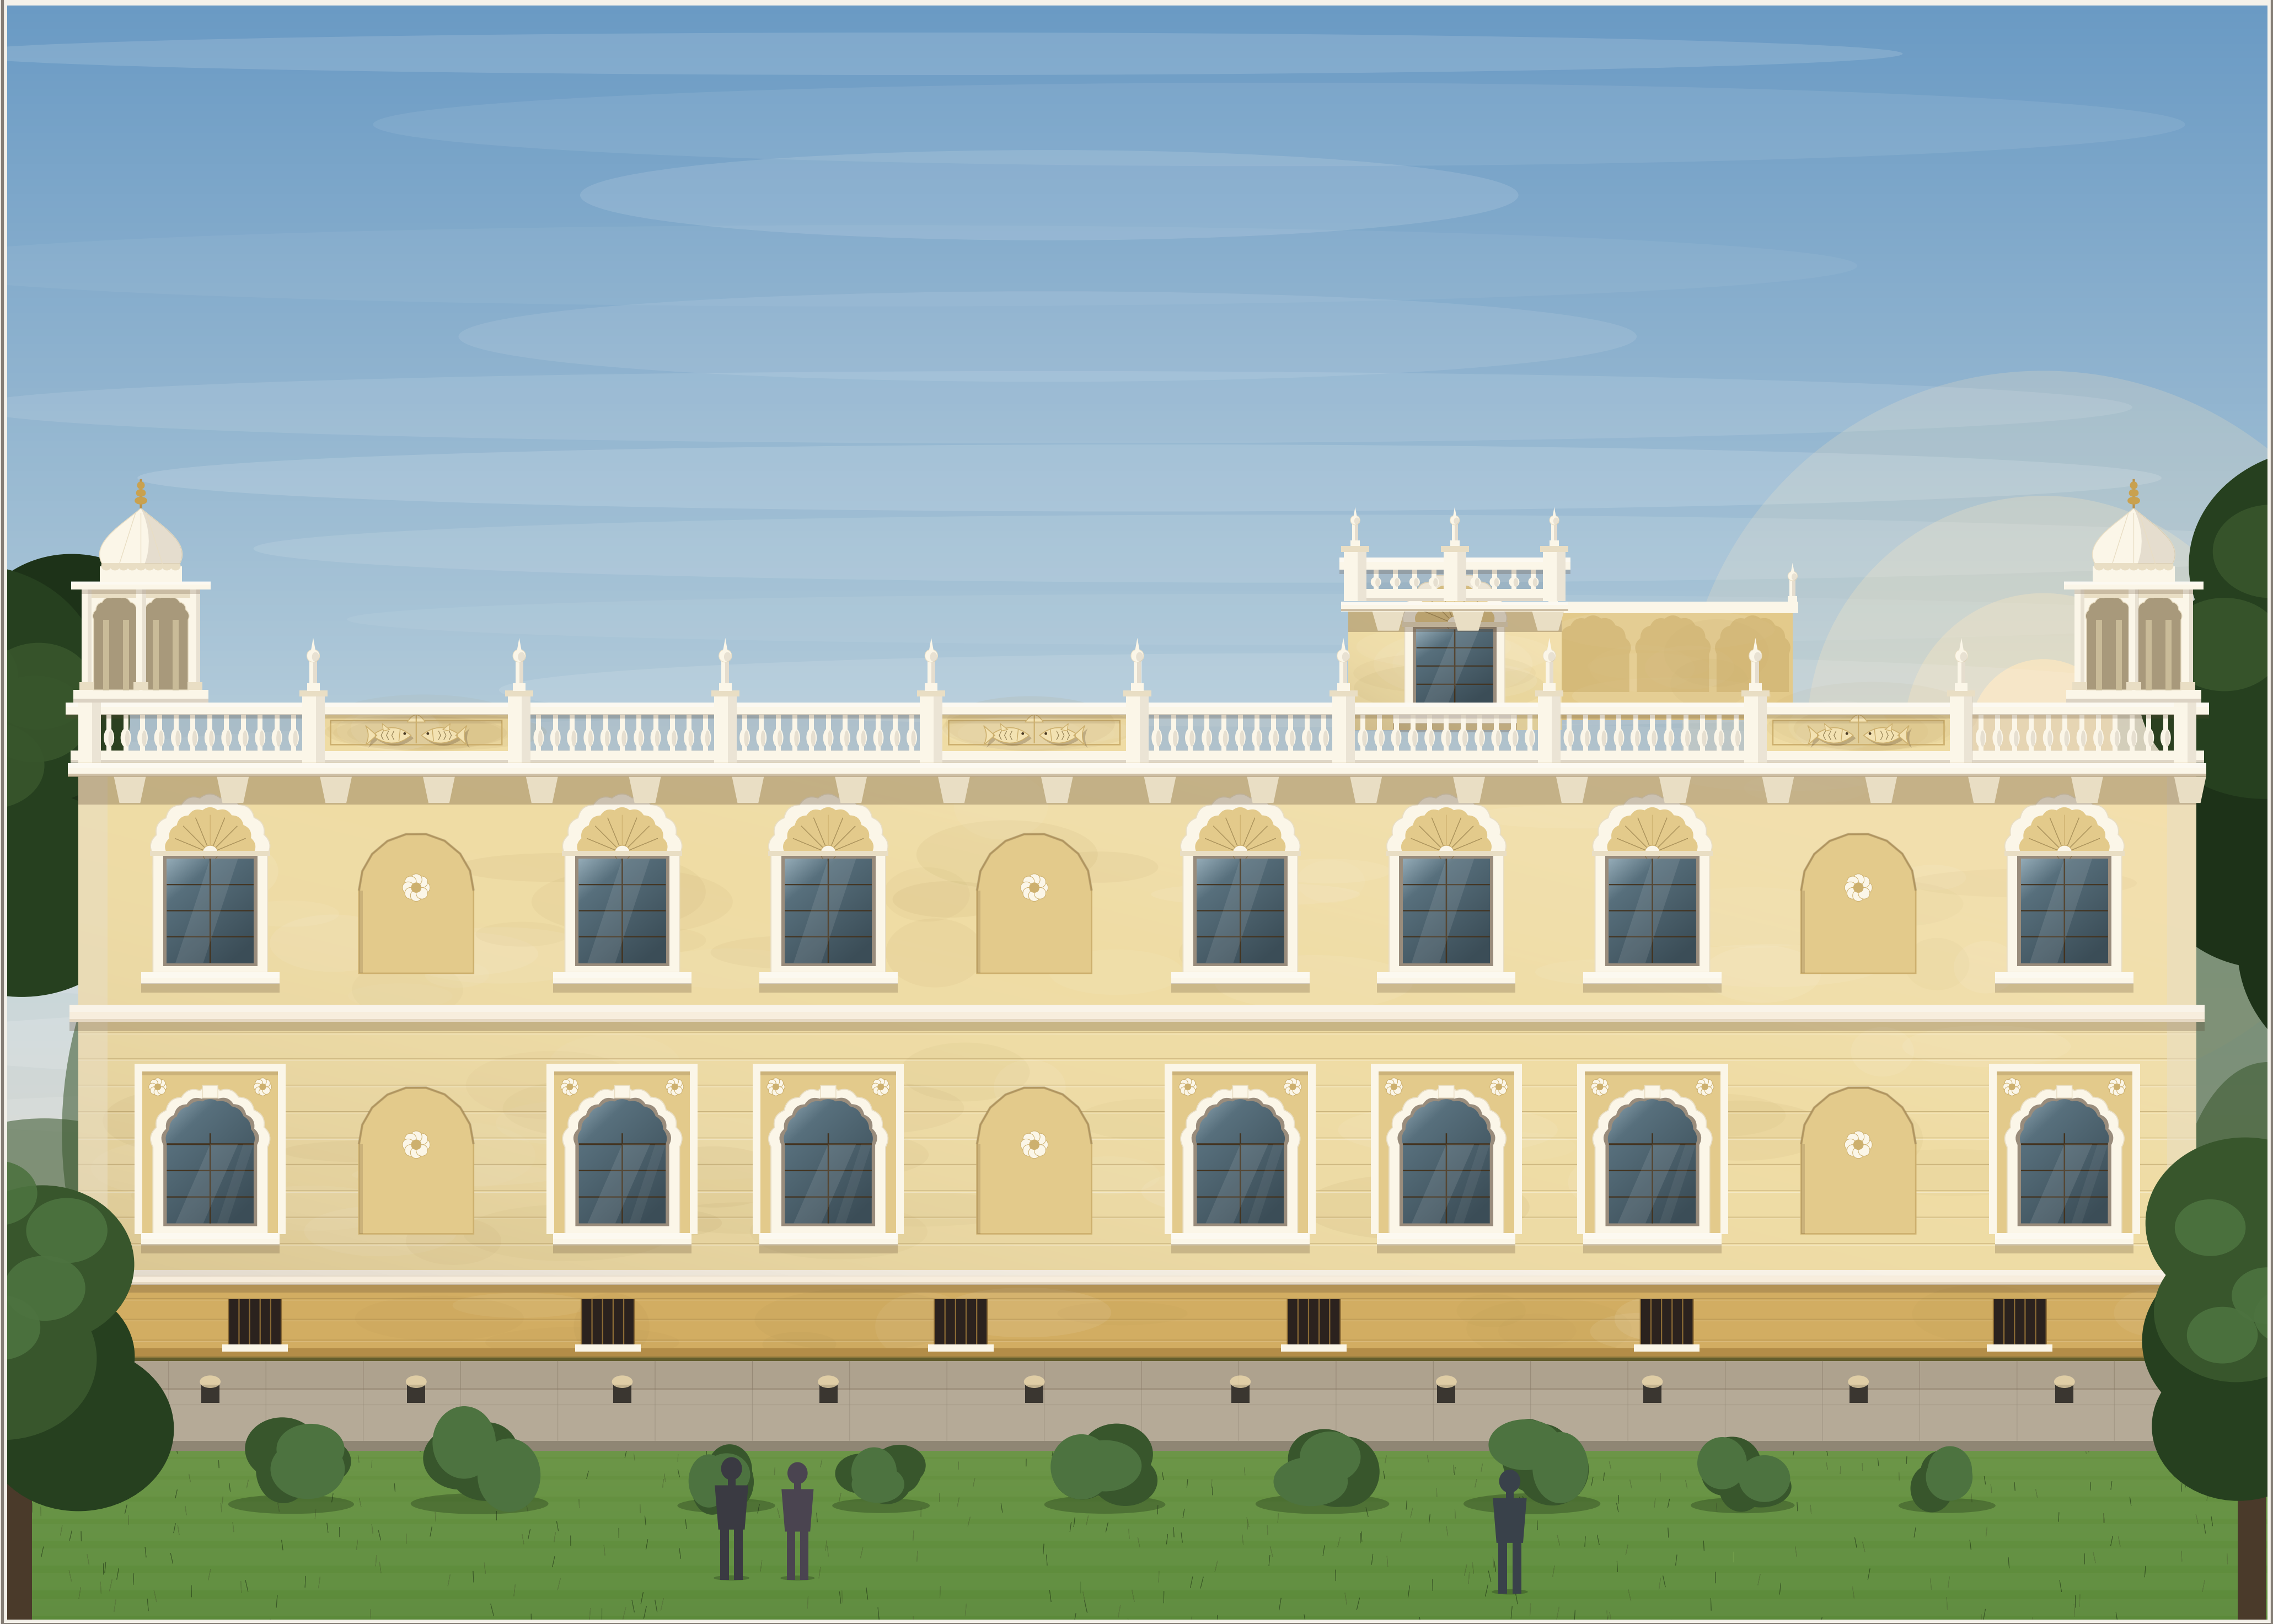

SIDE ELEVATION - THE LAWN FACE

1:60 on A1 | same ten bays and levels as A-08 | shafts walled at bays 2, 5 and 9 | chhatris at the corners only



FRONT ELEVATION

1:60 | from the main road | gateway bay with the fish crest

THE MOVES

1 WHY AWADHI, AND HOW IT DIFFERS FROM A-08

Lucknow's own Nawabi manner: Kaisarbagh, Chattr Manzil, the Imambara gateways. It is a PLASTER style, not a stone one, which is why it suits a budget resort. Against the Mughal study: round multi-cusped arches (not pointed), lime wash (not sandstone), a balustrade with pinnacles (not merlons), the Awadh fish crest, and chhatris at the corners.

2 SAME BONES

Levels, the ten-bay grid, the 4'-11" openings and the three walled shaft bays are exactly as A-08, so the plan and the structure do not change. Only the skin changes. Setting-out below is unchanged.

3 WHERE THE ORNAMENT GOES

The money is spent on the skyline and the gateway, where guests look. The wall field is plain lime plaster: the ground storey only gets cheap V-grooves cut in the render. Upstairs the windows are plain rectangles, with a fluted plaster fan over them in place of an arched glass head. The fish pair sits only over the three shaft bays and the entrance.

4 COST: FEW MOULDS, MANY CASTS (lawn face + front)


GF arch surround (GRC) one mould, 9 casts
FF fan tympanum one mould, 10 casts
baluster one mould, 131 casts
gulidasta pinnacle one mould, 23 casts
fish-pair panel one mould, 5 casts
corner chhatris 4 no., RCC posts + GRC dome
shaft bays: sunk plaster + rosette, no glass (6 panels)
No stone anywhere. Brick, cement-lime plaster, colour wash.

5 COLOURS

Body pale yellow lime wash, dressings cream, plinth ochre with grooves.
FRP window frames in dark brown, dark glazing, teak-finish main door.

BAY SETTING OUT

FACADE - ten equal bays of 10'-0", symmetric

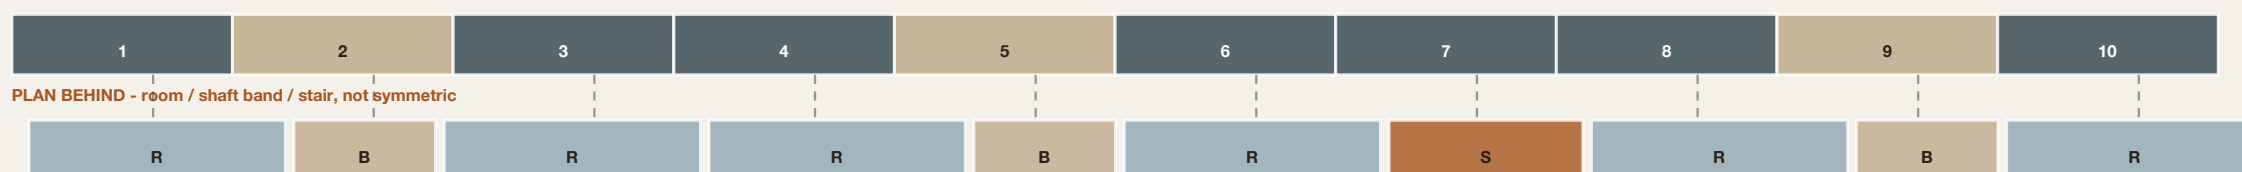

PLAN BEHIND - room / shaft band / stair, not symmetric
Worst bay centre is 1'-0" off the centre of the room, band or stair behind it.
An 11'-4" room easily takes that, so no window lands on a cross wall.

AWADHI NAWABI ELEVATION STUDY

rendered side and front elevations | 1:60 on A1 | levels as the working drawing | option to A-08 Mughal

REFERENCE

Lucknow Nawabi: lime plaster, round cusped arches, fish crest, chhatris

OPENINGS

10 bays x 10'-0" | 14 glazed, 6 blind | round cusped arches on the ground floor, rectangles with plaster fans above

HEIGHTS

plinth +4'-0" | first +17'-1" | chhatris +27'-7" | parapet +31'-1" | chhatris finial approx. +41'-6"

MATERIALS

brick, cement-lime plaster, pale yellow + cream wash, GRC dressings, FRP window frames, dark glazing

NOTE

a render, not a working drawing. Setting-out is on A-01 to A-03.

DRG No. A-09

REV A | 02 OCT 2026

DESIGN STUDY - NOT FOR CONSTRUCTION

Render. Companion to the working set A-01 to A-03.