


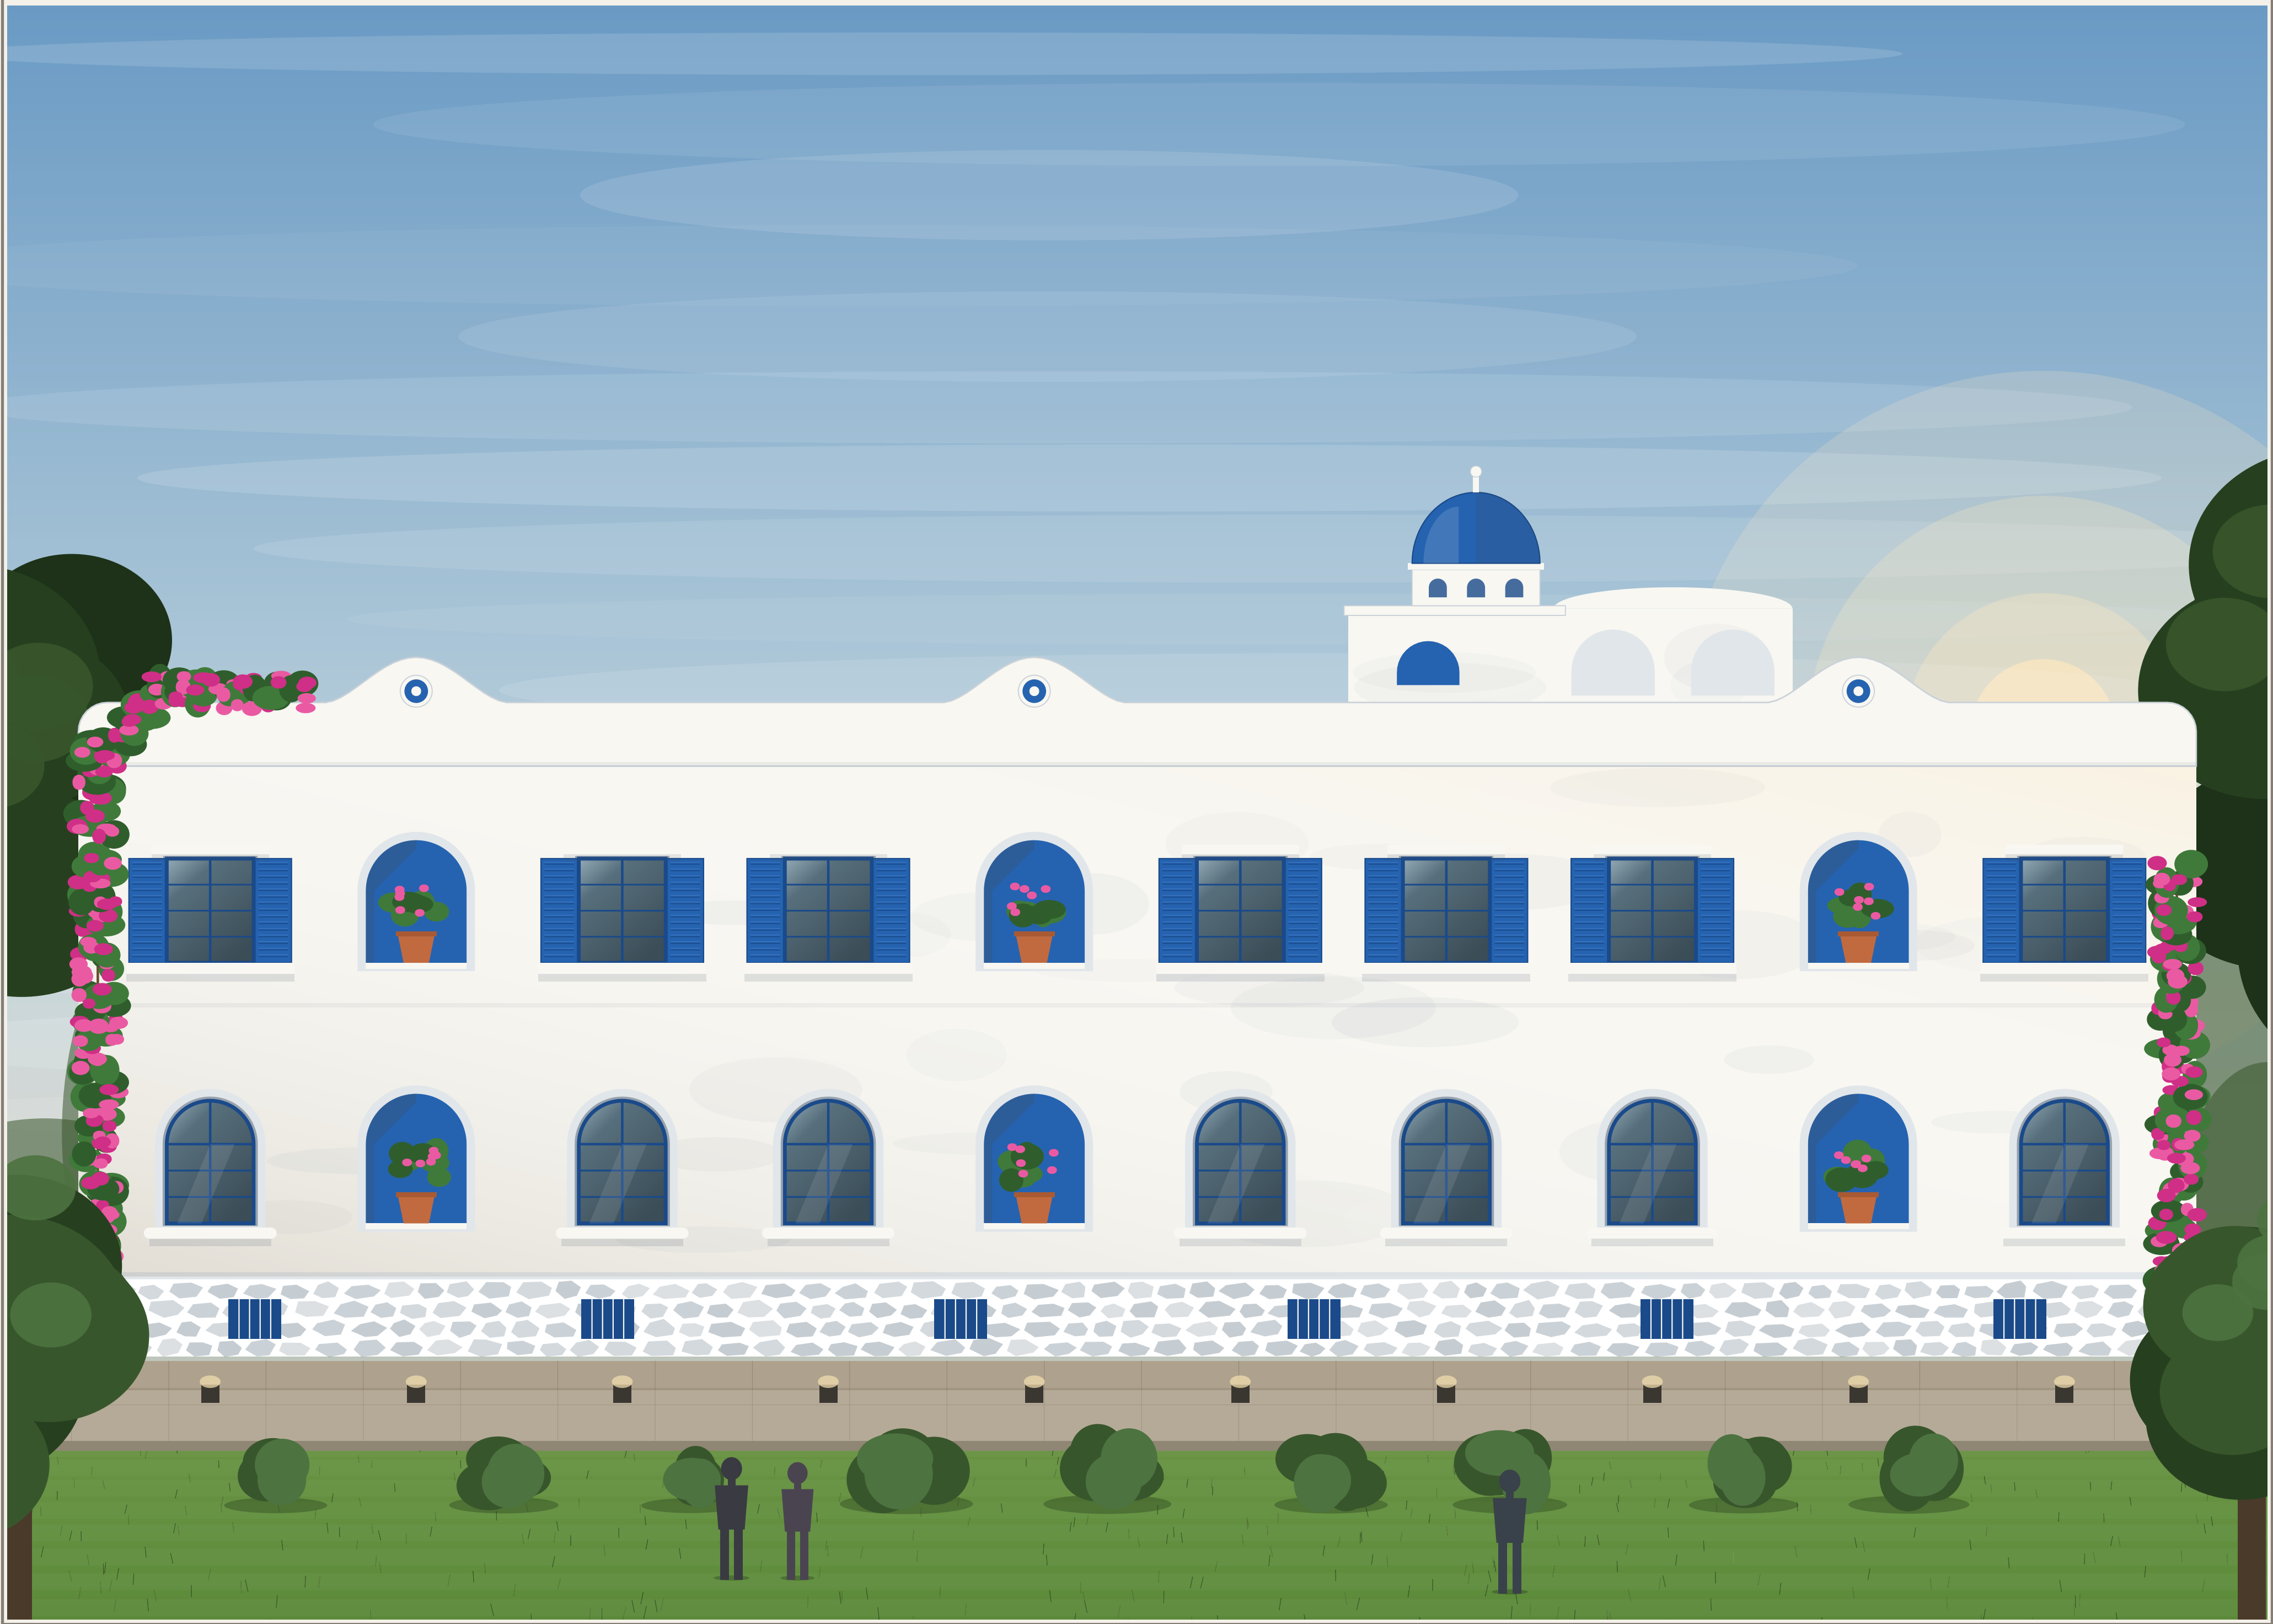

SIDE ELEVATION - THE LAWN FACE

1:60 on A1 | same ten bays and levels as A-08 | shaft bays 2, 5 and 9 as blue-painted niches | blue dome on the stair head



FRONT ELEVATION

1:60 | from the main road | blue arched door under bougainvillea

THE MOVES

1 THE IDEA

The Greek-island look that wedding photographers chase: every surface whitewashed, every opening outlined in Aegean blue, one blue dome on the skyline, magenta bougainvillea on the corners. It is the most photographed resort style there is, and it is built almost entirely out of white paint.

2 SAME BONES

Levels, the ten-bay grid, the 4'-1" openings and the three walled shaft bays are exactly as A-08, so plan and structure do not change.

3 WHY IT IS THE CHEAPEST SKIN

Plain cement plaster with rounded edges, painted white: no stone, no brick facing, no cast ornament, no cornice, no chriage brackets. Ground-floor heads are plain half-round arches, formed in the brickwork. The shaft bays are shallow niches painted blue with one clay pot each. The parapet is the ornament: soft crests over the shaft bays, each with a blue ceramic roundel (a bought tile, not a mould).

4 WHAT IT NEEDS


white elastomeric exterior paint, repainted every 2 to 3 years
blue FRP window frames + blue louvered shutters, 10 upper windows
one RCC dome on the stair head (shell, 8 ft dia.), painted blue
whitewashed stone-pattern plinth, 3 ft
bougainvillea at the corners and the gateway; plants, not money

5 COLOURS

White everywhere; Aegean blue for frames, shutters, doors, niches and the dome; terracotta pots; magenta bougainvillea. Nothing else.

BAY SETTING OUT

FACADE - ten equal bays of 10'-0", symmetric

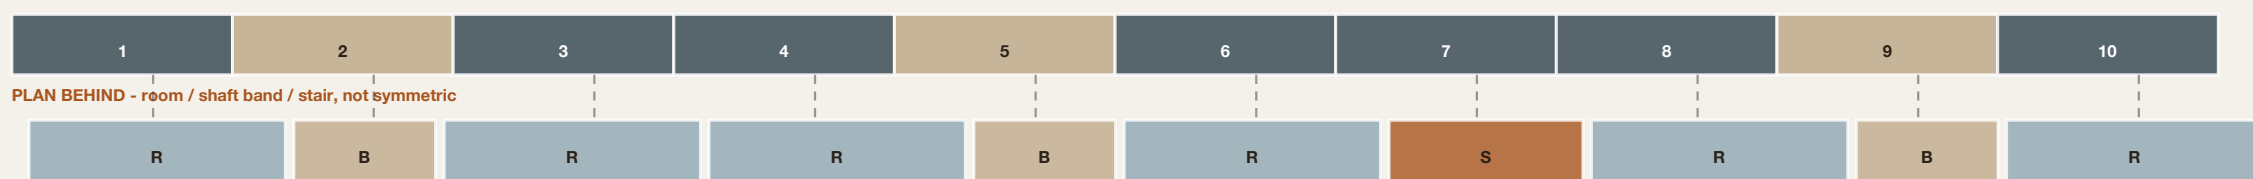

PLAN BEHIND - room / shaft band / stair, not symmetric

Worst bay centre is 1'-0" off the centre of the room, band or stair behind it.
An 11'-4" room easily takes that, so no window lands on a cross wall.

SANTORINI WHITE ELEVATION STUDY

rendered side and front elevations | 1:60 on A1 | levels as the working drawing | option to A-08 Mughal

REFERENCE

OPENINGS

HEIGHTS

MATERIALS

NOTE

Cycladic island style: whitewash, blue openings, blue dome, bougainvillea

10 bays x 10'-0" | 14 glazed, 6 blue niches | half-round arches below, shuttered rectangles above

plinth +4'-0" | first +17'-1" | parapet +31'-1" | crests +33'-2" | dome finial approx. +43'-0"

cement plaster, white elastomeric paint, blue FRP frames and shutters, RCC dome, terracotta pots

a render, not a working drawing. Setting-out is on A-01 to A-03.

DRG No. A-11

REV A | 02 OCT 2026

DESIGN STUDY - NOT FOR CONSTRUCTION

Render. Companion to the working set A-01 to A-03.